
Proposed Fence Site Plan

EXHIBIT
C

Corner Lot – Front and Side Yard Fence
Schematic for Permit Review

N

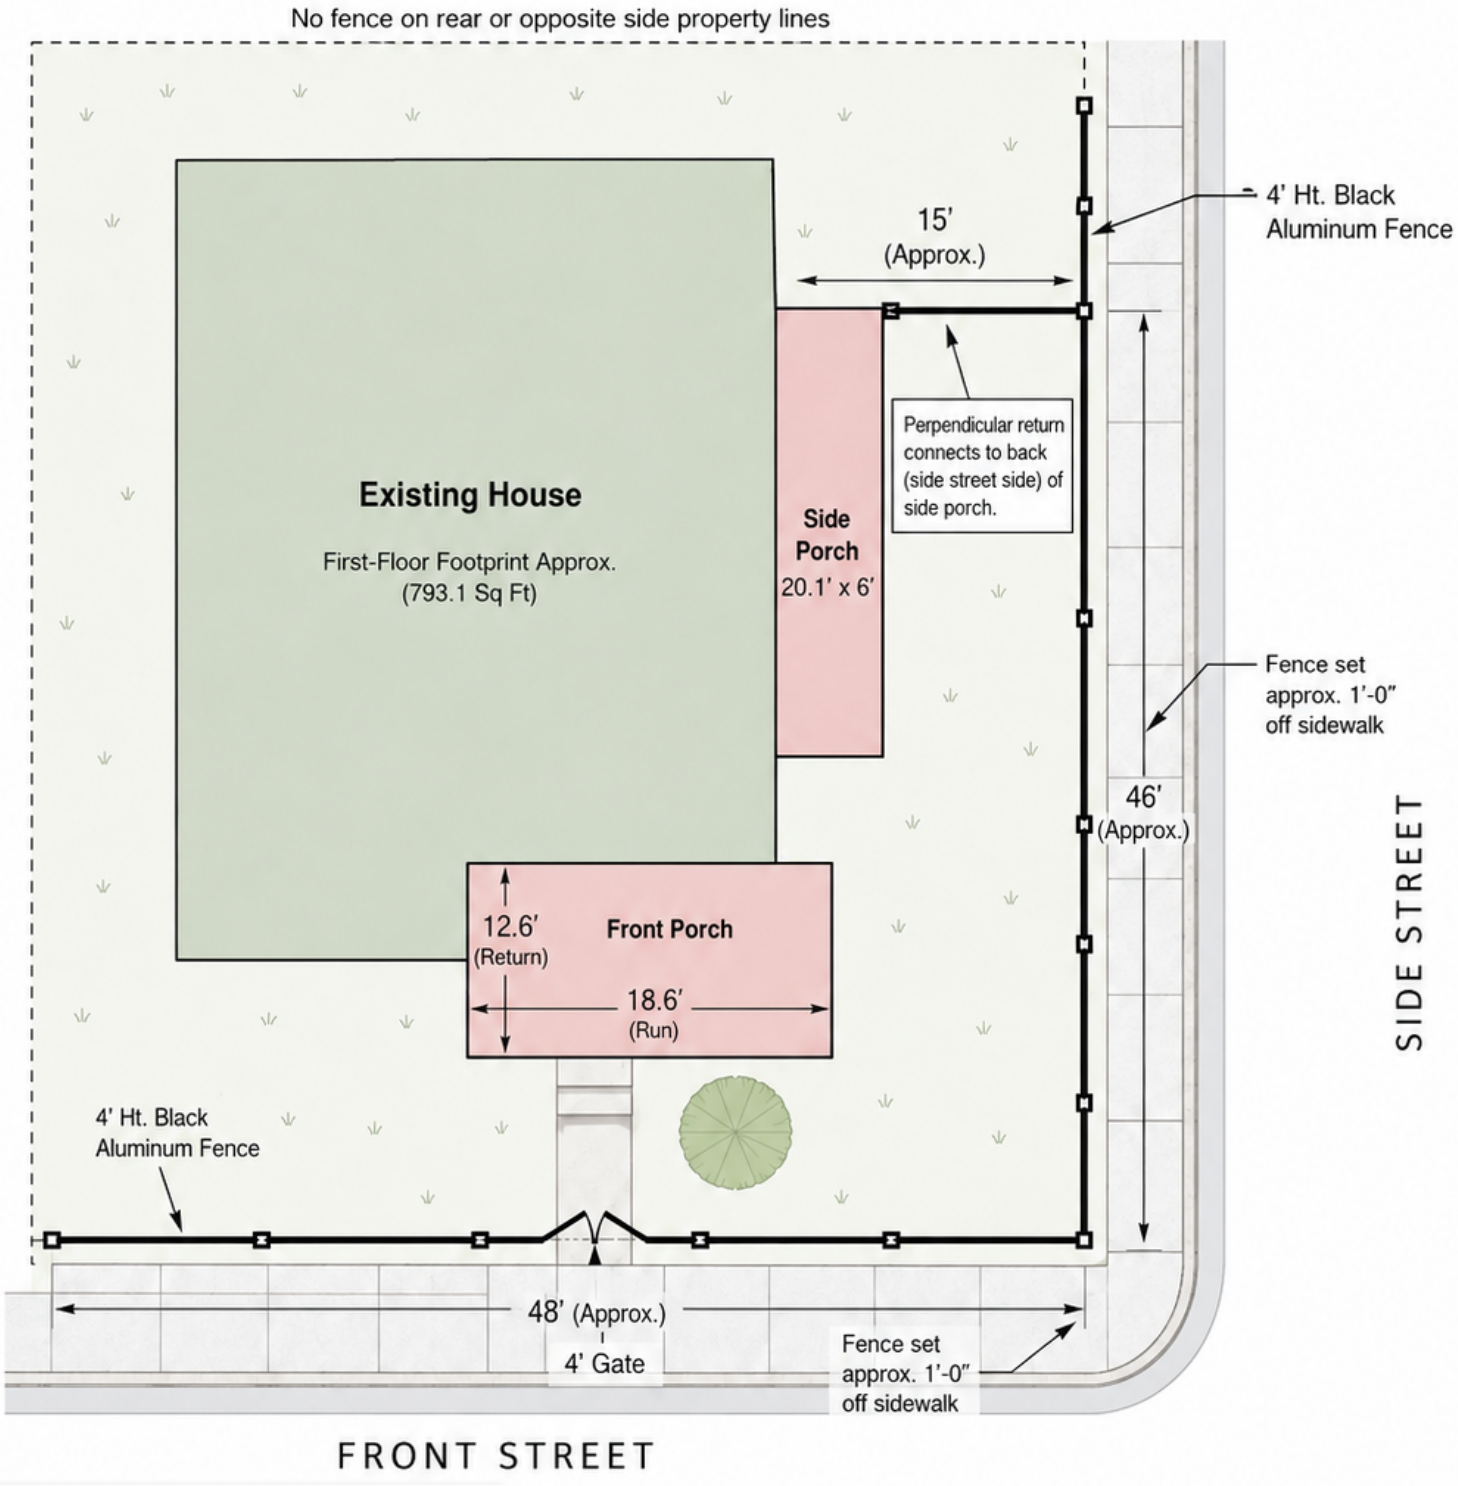

NOTES:

- 4' Ht. Black Aluminum Fence runs along front and side yards only.
- Front fence length is approx. 48'.
- Side fence length is approx. 46'.
- Perpendicular return is approx. 15' and connects to back side of side porch.
- Fence is set approx. 1'-0" inside sidewalk along front and side streets.
- No fence on rear or opposite side property lines.

Project:	4 Ft. High Black Aluminum Fence Front and Side Yards Only
Drawing:	Proposed Fence Site Plan
Scale:	1" = 10'-0"
Date:	May 16, 2025

Scale Graphic

0' 10' 20'

Schematic site plan for permit illustration only — verify with survey for final permit submission.