
# Schedule of Drawings

## ARCHITECTURAL

| | |
|---|---|
| G1.0 | Cover Sheet |
| G1.1 | Existing Floor Plans |
| G1.2 | Existing Exterior Elevations |
| A1.0 | Lower Level Floor Plan |
| A1.1 | Upper Level Floor Plan |
| A1.2 | Lower Level Power Plan |
| A1.3 | Upper Level Power Plan |
| A2.0 | Exterior Elevations |
| A2.1 | Exterior Elevations |
| A4.0 | Interior Elevations |

## STRUCTURAL

| | |
|---|---|
| S0 | Structural General Notes |
| S1 | Foundation Plan |
| S2 | Main Level Ceiling Framing Plan |
| S3 | Upper Level Ceiling Framing Plan |
| S4 | Roof Framing Plan |
| S5 | Structural Framing Details |
| S6 | Structural Framing Details |

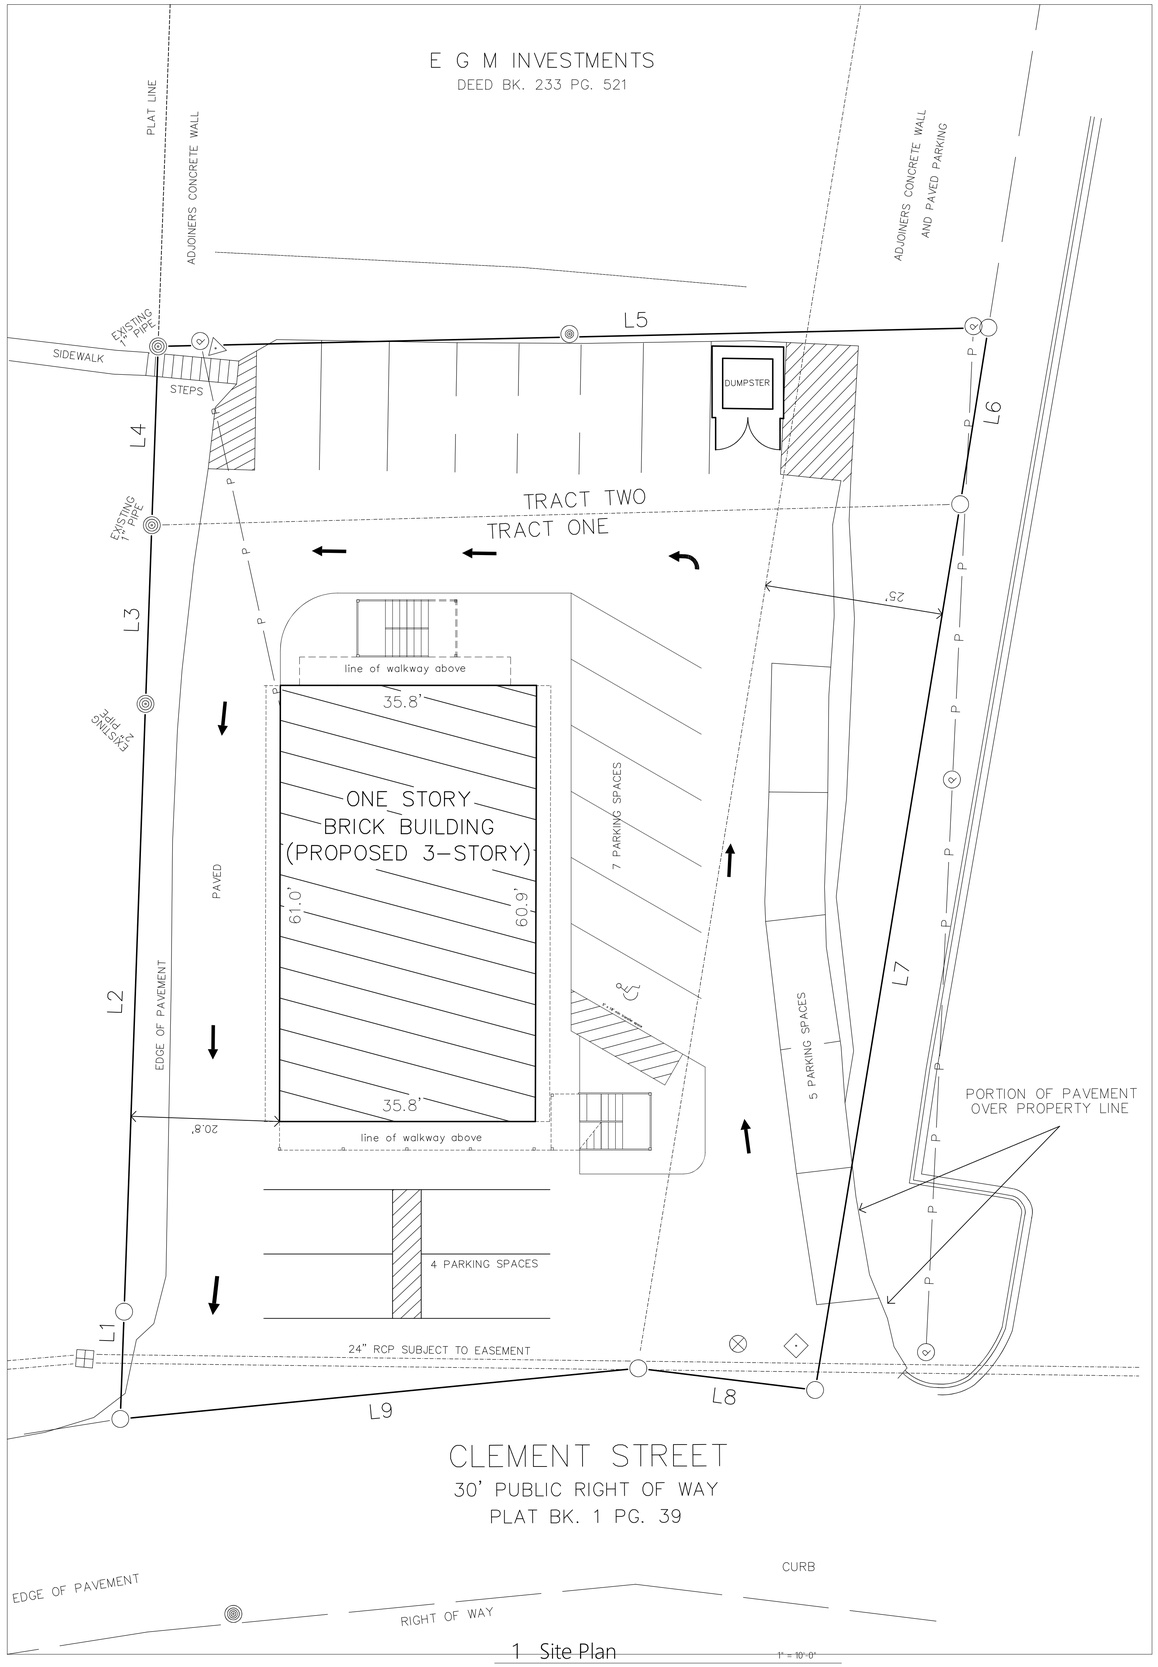


1 Site Plan 1" = 10'-0"

# Clement Street Apartments

138 Clement Street Boone, North Carolina


SHEEDY WATTS design

1501 E 7th Street Suite 5
Charlotte North Carolina 28204
704 763 2219


Consultants

# Clement Street Apts

138 Clement Street
Boone NC

For Review
Not for Construc

Revisions

Date: Oct 15, 2026
Drawn by: CW RS
Checked:

Cover Sheet

G1.0