

1 North Elevation 1/4" = 1'-0"



2 West Elevation 1/4" = 1'-0"

SHEEDY WATTS
design

1501 E 7th Street Suite 5
Charlotte North Carolina 28204
704 763 2219

Consultants

Clement Street Apts

138 Clement Street
Boone NC

For Review
Not for Construc

Revisions


Date: Oct 15, 2026
Drawn by: CW RS
Checked:

Exterior Elevations

A2.0

SHEEDY
WATTS
design

1501 E 7th Street Suite 5
Charlotte North Carolina 28204
704 763 2219

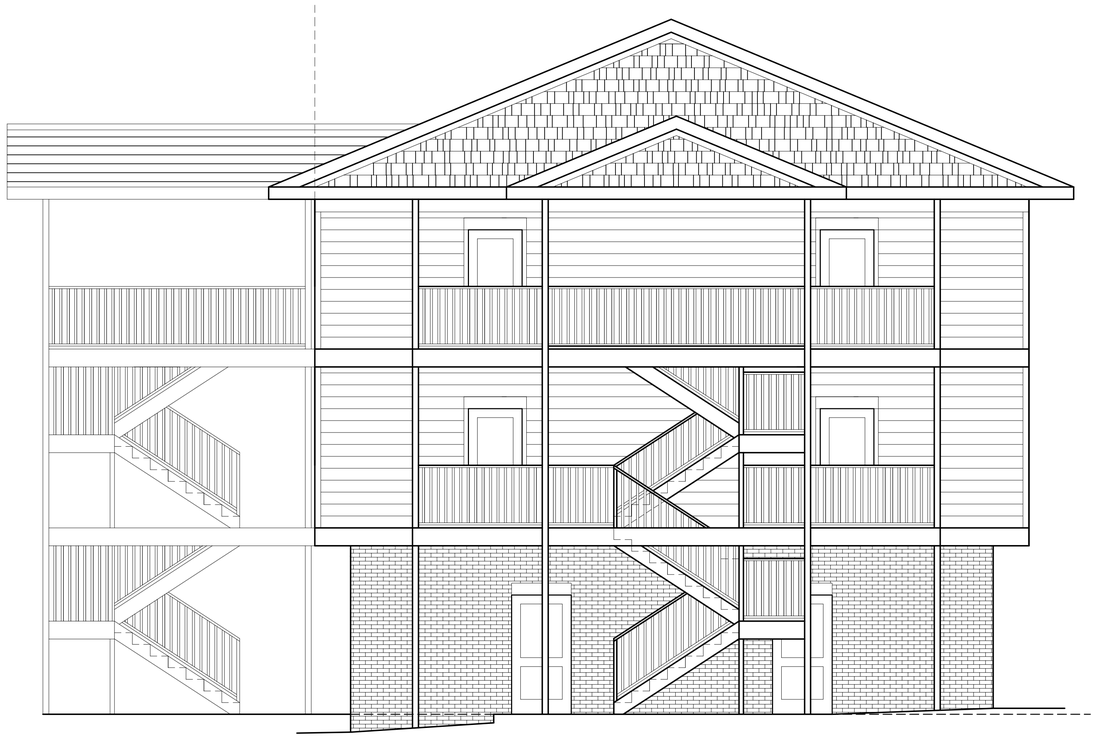

1 South Elevation 1/4" = 1'-0"



2 East Elevation 1/4" = 1'-0"

Consultants

Clement Street Apts

138 Clement Street
Boone NC

For Review
Not for Construc

Revisions

Date: Oct 15, 2026
Drawn by: CW RS
Checked:

Exterior Elevations

A2.1