
Applicant Exhibit 3

DOOR SCHEDULE

NUMBER	SIZE	TYPE	FRAME	BUCK	REMARKS
001	3'-0" X 6'-8"	A			SPRINKLER RISER DOOR
100	3'-0" X 6'-8"	A			ENTRY DOOR
101A	3'-0" X 6'-8"	A			
101B	2'-8" X 6'-8"	A			
104	3'-0" X 6'-8"	B			
105A	3'-0" X 6'-8"	B			
105B	2'-8" X 6'-8"	A			
106A	3'-0" X 6'-8"	A			
106B	2'-8" X 6'-8"	A			
107	3'-0" X 6'-8"	C			
109	3'-0" X 6'-8"	A			ENTRY DOOR
110	3'-0" X 6'-8"	A			ENTRY DOOR
112A	3'-0" X 6'-8"	A			
112B	2'-8" X 6'-8"	A			
113	3'-0" X 6'-8"	A			
114	3'-0" X 6'-8"	A			
115A	3'-0" X 6'-8"	A			
115B	2'-8" X 6'-8"	A			
118A	3'-0" X 6'-8"	A			
118B	2'-8" X 6'-8"	A			
119	3'-0" X 6'-8"	A			ENTRY DOOR
200	3'-0" X 6'-8"	A			ENTRY DOOR
201A	2'-8" X 6'-8"	A			
201B	2'-8" X 6'-8"	A			
202	2'-4" X 6'-8"	A			
205	2'-8" X 6'-8"	A			
206	2'-6" X 6'-8"	A			
207	2'-4" X 6'-8"	A			
208	2'-6" X 6'-8"	A			
209A	2'-8" X 6'-8"	A			
209B	PR2'-0" X 6'-8"	A			
211	3'-0" X 6'-8"	A			ENTRY DOOR
212	3'-0" X 6'-8"	A			ENTRY DOOR
214A	2'-8" X 6'-8"	A			
214B	PR2'-0" X 6'-8"	A			
215	2'-6" X 6'-8"	C			
216	2'-4" X 6'-8"	A			
217	2'-8" X 6'-8"	A			
218	2'-6" X 6'-8"	A			
221	2'-4" X 6'-8"	A			
222A	2'-8" X 6'-8"	C			
222B	2'-8" X 6'-8"	C			
223	3'-0" X 6'-8"	C			ENTRY DOOR
300	3'-0" X 6'-8"	C			ENTRY DOOR
301A	2'-8" X 6'-8"	A			
301B	2'-8" X 6'-8"	A			
302	2'-4" X 6'-8"	C			
305	2'-8" X 6'-8"	A			
306	2'-6" X 6'-8"	A			
307	2'-4" X 6'-8"	A			
308	2'-6" X 6'-8"	A			
309A	2'-8" X 6'-8"				
309B	PR2'-0" X 6'-8"				
311	3'-0" X 6'-8"				ENTRY DOOR
312	3'-0" X 6'-8"				ENTRY DOOR
314A	2'-8" X 6'-8"				
314B	PR2'-0" X 6'-8"				
315	2'-6" X 6'-8"				
316	2'-4" X 6'-8"				
317	2'-8" X 6'-8"				
318	2'-6" X 6'-8"				
321	2'-4" X 6'-8"		NO FRAME		WALL HUNG HARDWARE REQ.
322A	2'-8" X 6'-8"				
322B	2'-8" X 6'-8"				
323	3'-0" X 6'-8"				ENTRY DOOR

NOTE: ALL OPERABLE DOORS SHALL HAVE HARDWARE THAT MEETS ACCESSIBILITY CODE.

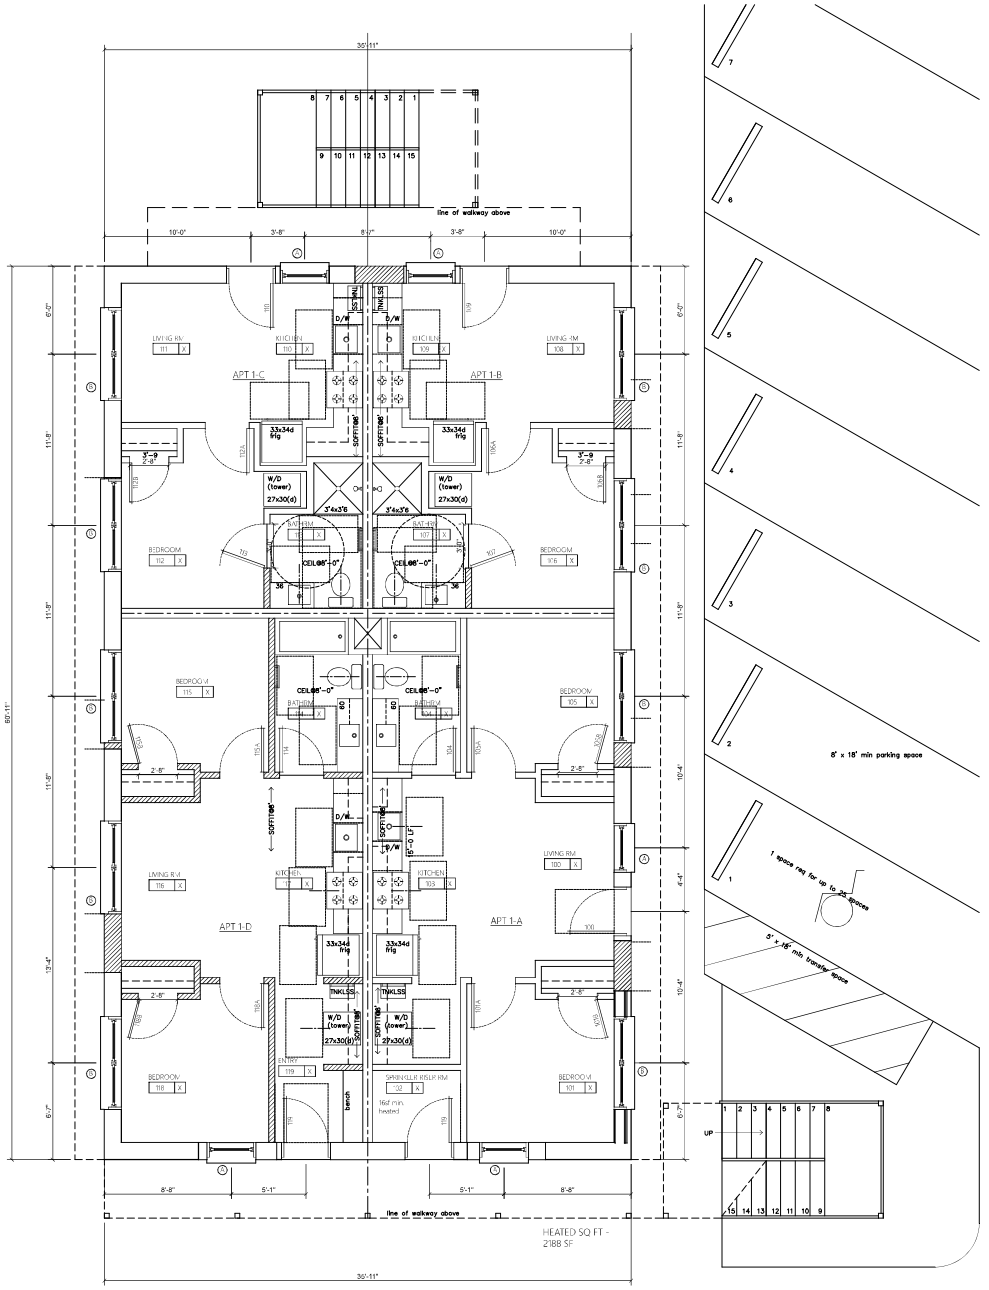

1 First Floor Plan 1/4" = 1'-0"

SHEEDY WATTS design

1501 E 7th Street Suite 5
Charlotte North Carolina 28204
704 763 2219

Consultants

Clement Street Apts

138 Clement Street
Boone NC

For Review
Not for Construc

Revisions


Date: June 22, 2026
Drawn by: CW RS
Checked:

First Floor Plan

A1.0

FINISH SCHEDULE							
SYMBOL	FLOOR	BASE	CHAIR RAIL	WALL	CEILING	CROWN	REMARKS
A	LUXURY VINYL TILE	WOOD		GYP BD/PAINT	GYP BOARD PAINT		FURR SOFFIT TO 8' AT WALL CABS. IN KITCHEN/LAUNDRY AREA FURR CEILING TO 8' AT BATHS
B	CERAMIC TILE	WOOD		C TILE TO 5'AFF GYP BD/PAINT	GYP BOARD UPPER LEVEL		C TILE TO 6'AFF @ SHOWER RMS C TILE TO 5'AFF @ TOILET RMS
C	CONCRETE	N/A		GYP BD 1-HR FIRE RATED	GYP BOARD 1-HR FIRE RATED		
D	METAL NON-SLIP	N/A		N/A	N/A		
E							
F							
G							

WINDOW SCHEDULE						
SYMBOL	WIDTH	HEIGHT	TYPE	MANUF	MODEL#	REMARKS
A	3'-0"	4'-4"				SINGLE UNIT
B	6'-0"	4'-4"				DOUBLE UNIT
C						

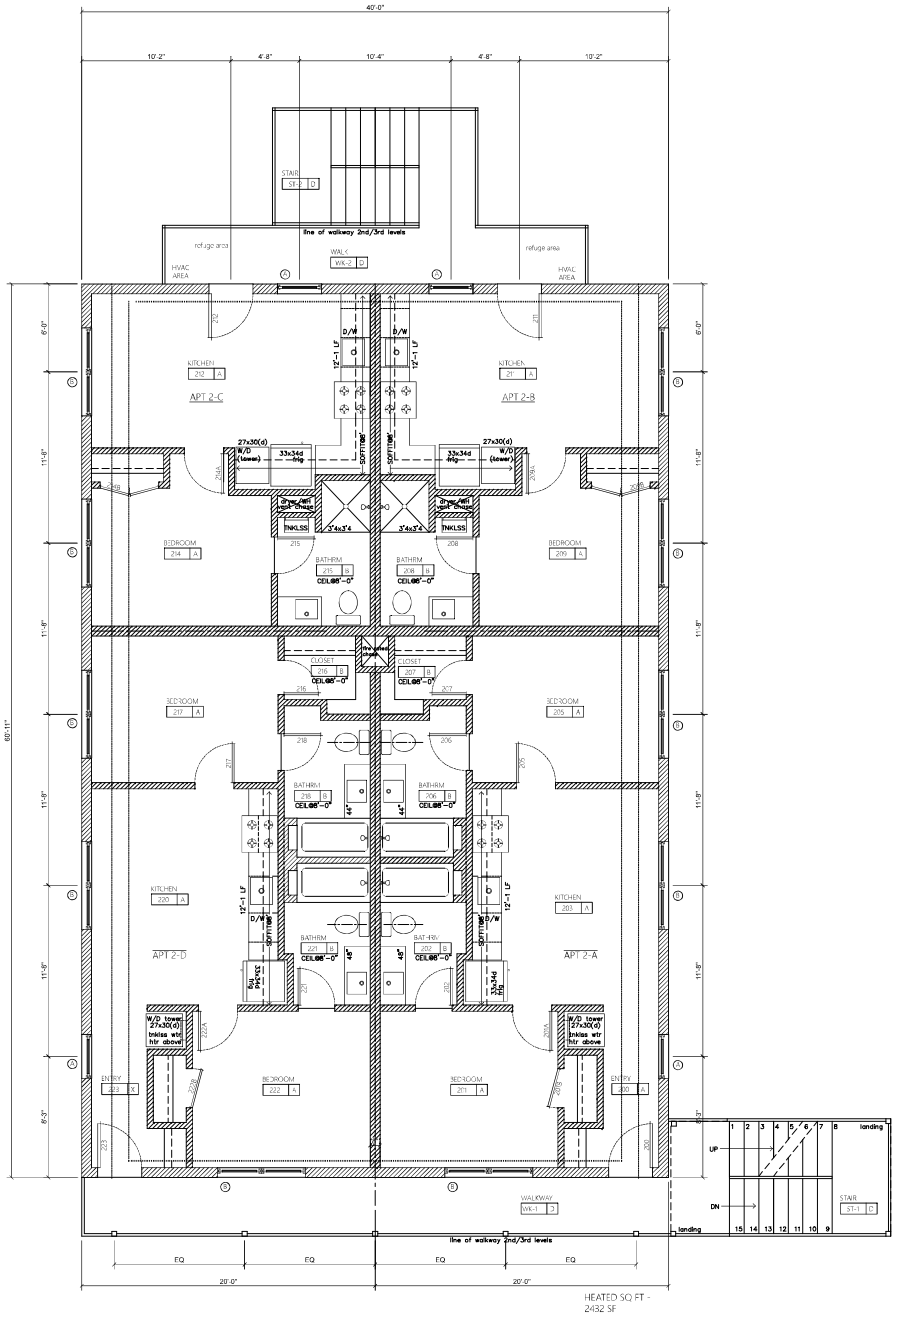

1 2nd Floor Plan 1/4" = 1'-0"

SHEEDY WATTS design

1501 E 7th Street Suite 5
Charlotte North Carolina 28204
704 763 2219

Consultants

Clement Street Apts

138 Clement Street
Boone NC


For Review
Not for Construc

Revisions

Date: June 22, 2026
Drawn by: CW RS
Checked:

Second Floor Plan

A1.1

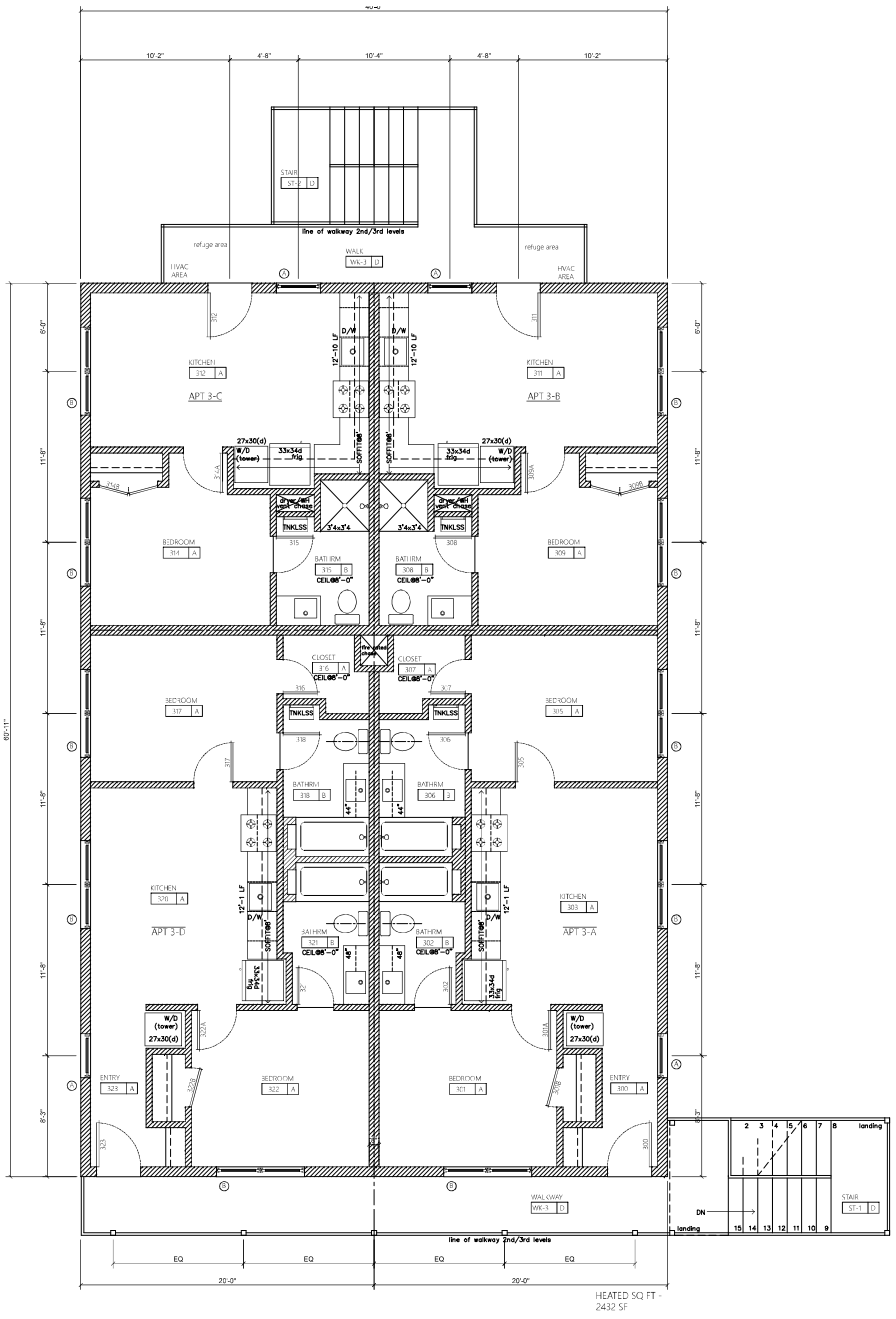

1 3rd Floor Plan 1/4" = 1'-0"

SHEEDY WATTS design

1501 E 7th Street Suite 5
Charlotte North Carolina 28204
704 763 2219

Consultants

Clement Street Apts

138 Clement Street
Boone NC

For Review
Not for Construc

Revisions

Date: June 22, 2026
Drawn by: CW RS
Checked:

Third Floor Plan

A1.2