SQUARE FOOTAGES:
LOWER LEVEL: 10,661/SF
UPPER LEVEL: 13,893/SF

TOTAL: 24,554/SF
TARGET SIZE: 23,000/SF



LOWER LEVEL PRESENTATION PLAN - REDUCED SIZE (STORY OVER APP BAY)
1/8" = 1'-0"

Moseley
6210 ARDREY KELL ROAD, THE HUB AT WAVERLY
SUITE 425, CHARLOTTE, NC 28277
PHONE (704) 540-3755
MOSELEYDESIGNS.COM

PROGRESS PRINT NOT FOR CONSTRUCTION

DIGITAL SIGNATURE LOCATION:

PROFESSIONAL CERTIFICATION
I CERTIFY THAT THESE DOCUMENTS WERE PREPARED OR APPROVED BY ME, AND THAT I AM A DULY LICENSED ARCHITECT UNDER THE LAWS OF THE STATE OF MARYLAND, LICENSE NUMBER_____, EXPIRATION DATE_____.

0' 2' 4' 8' 16'
1/8"=1'-0"

N

TOWN OF BLACK MOUNTAIN PUBLIC SAFETY BUILDING STUDY

TOWN OF BLACK MOUNTAIN
NORTH FORK ROAD, TOWN OF BLACK MOUNTAIN

MONTH DATE

PROJECT NO: 123456 DATE: YEAR
SUBMITTAL: PROGRESS SET

REVISIONS
DATE DESCRIPTION

LOWER LEVEL PRESENTATION PLAN - REDUCED SIZE (STORY ABOVE APP BAY)

P1-2

6/30/2026 1:22:49 PM

SQUARE FOOTAGES:
LOWER LEVEL: 10,661/SF
UPPER LEVEL: 13,893/SF

TOTAL: 24,554/SF
TARGET SIZE: 23,000/SF



UPPER LEVEL PRESENTATION PLAN - REDUCED SIZE (STORY OVER APP BAY)
1/8" = 1'-0"

Moseley
6210 ARDREY KELL ROAD, THE HUB AT WAVERLY
SUITE 425, CHARLOTTE, NC 28277
PHONE (704) 540-3755
MOSELEYDESIGNS.COM

PROGRESS PRINT NOT FOR CONSTRUCTION

DIGITAL SIGNATURE LOCATION:

PROFESSIONAL CERTIFICATION
I CERTIFY THAT THESE DOCUMENTS WERE PREPARED OR APPROVED BY ME, AND THAT I AM A DULY LICENSED ARCHITECT UNDER THE LAWS OF THE STATE OF MARYLAND, LICENSE NUMBER _____, EXPIRATION DATE _____

0' 2' 4' 8' 16'
1/8"=1'-0"

TOWN OF BLACK MOUNTAIN PUBLIC SAFETY BUILDING STUDY

TOWN OF BLACK MOUNTAIN
NORTH FORK ROAD, TOWN OF BLACK MOUNTAIN


PROJECT NO: 123456 DATE: MONTH DATE YEAR
SUBMITTAL: PROGRESS SET

REVISIONS	
DATE	DESCRIPTION

UPPER LEVEL PRESENTATION PLAN - REDUCED SIZE (STORY ABOVE APP BAY)

P2-2

6/30/2026 1:22:51 PM

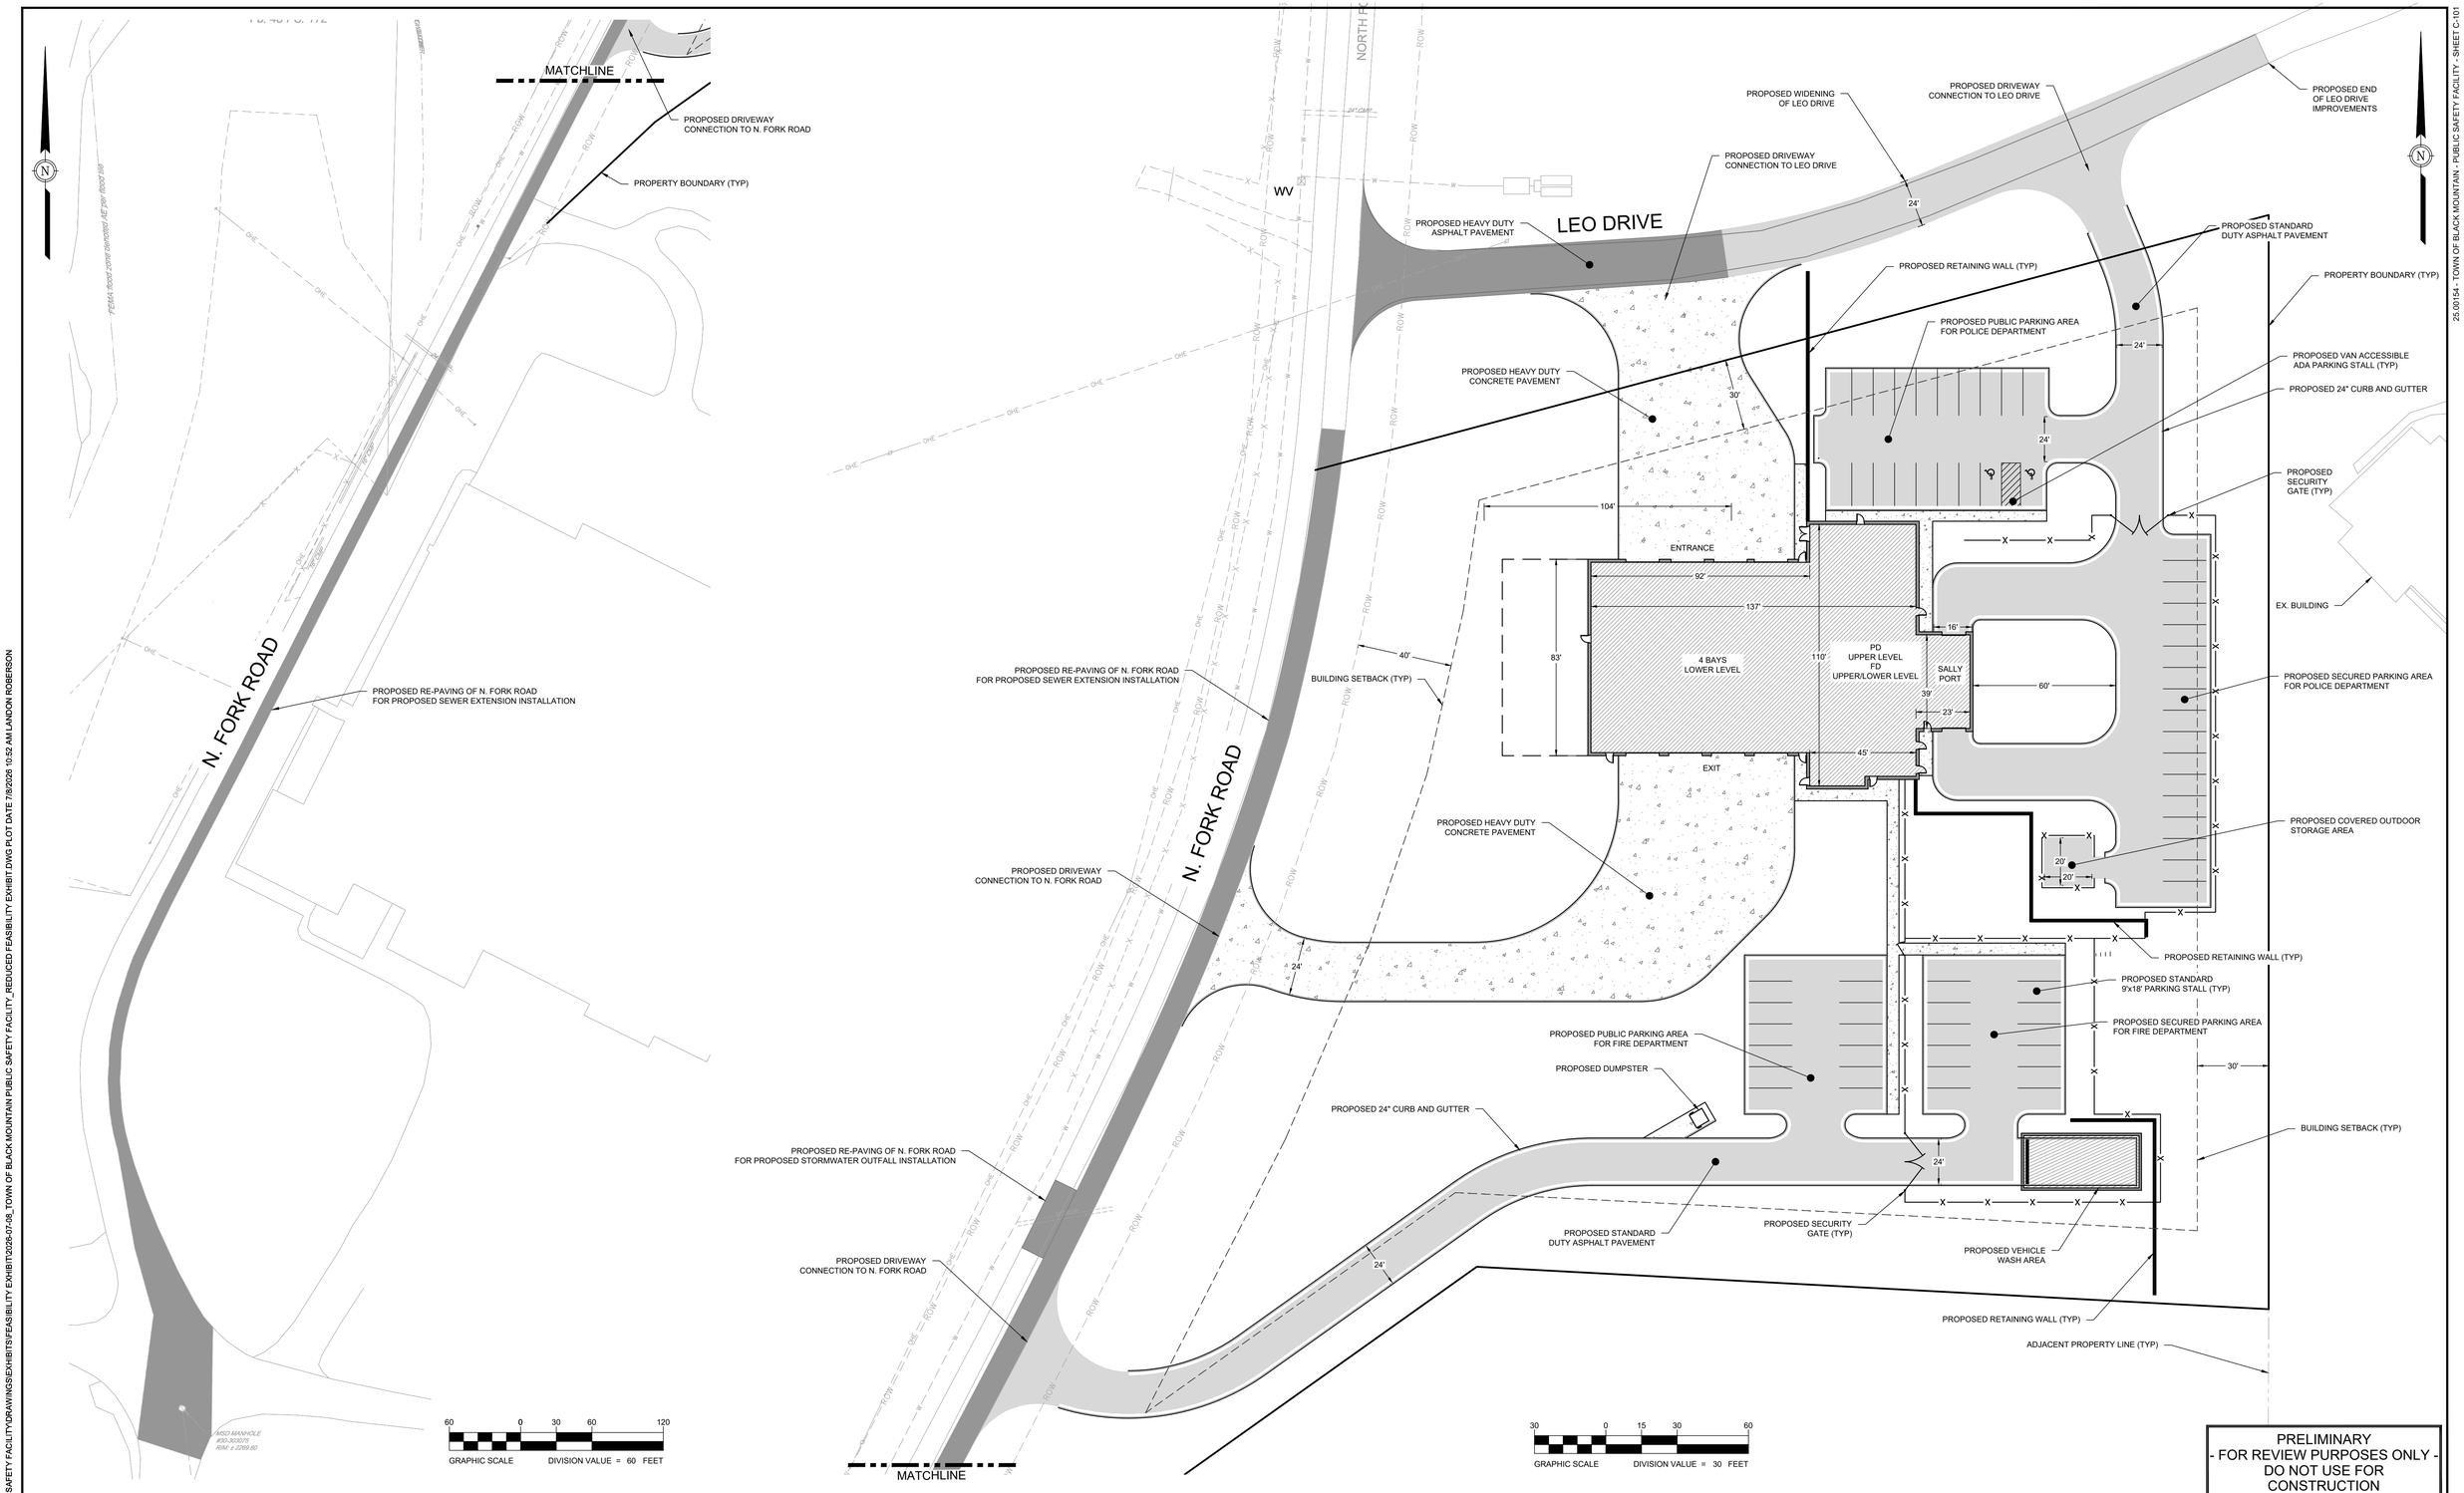

PRELIMINARY
- FOR REVIEW PURPOSES ONLY -
DO NOT USE FOR CONSTRUCTION

mcgill®
55 Broad Street
Asheville, NC 28801
828.252.0575
NC Firm License # C-0459
mcgillassociates.com

PRELIMINARY

CALL 811 BEFORE YOU DIG
811
SAFE DIGGING PARTNER

NO.	DATE	BY	DESCRIPTION

PUBLIC SAFETY FACILITY

TOWN OF BLACK MOUNTAIN

BUNCOMBE COUNTY, NORTH CAROLINA

AS NOTED
(ORIGINAL SIZE: 24"x36")


PRELIMINARY SITE PLAN


SHEET
C-101

OFFICE MANAGER	DESIGNER			
M. CATHEY	G. WOOD			
PROJECT MANAGER	REVIEWER	DATE	PROJECT #	FUNDING #
B. CATHEY	U. GARRISON	MAY 2026	25.00154	N/A

25.00154 - TOWN OF BLACK MOUNTAIN - PUBLIC SAFETY FACILITY - SHEET C-101

P:\2025\25.00154-BLACKMOUNC-PUBLIC SAFETY FACILITY\DRAWINGS\EXHIBITS\FEASIBILITY EXHIBIT\2026-07-08_TOWN OF BLACK MOUNTAIN PUBLIC SAFETY FACILITY_REDUCED FEASIBILITY EXHIBIT.DWG PLOT DATE 7/8/2026 10:52 AM LANDON ROBERSON

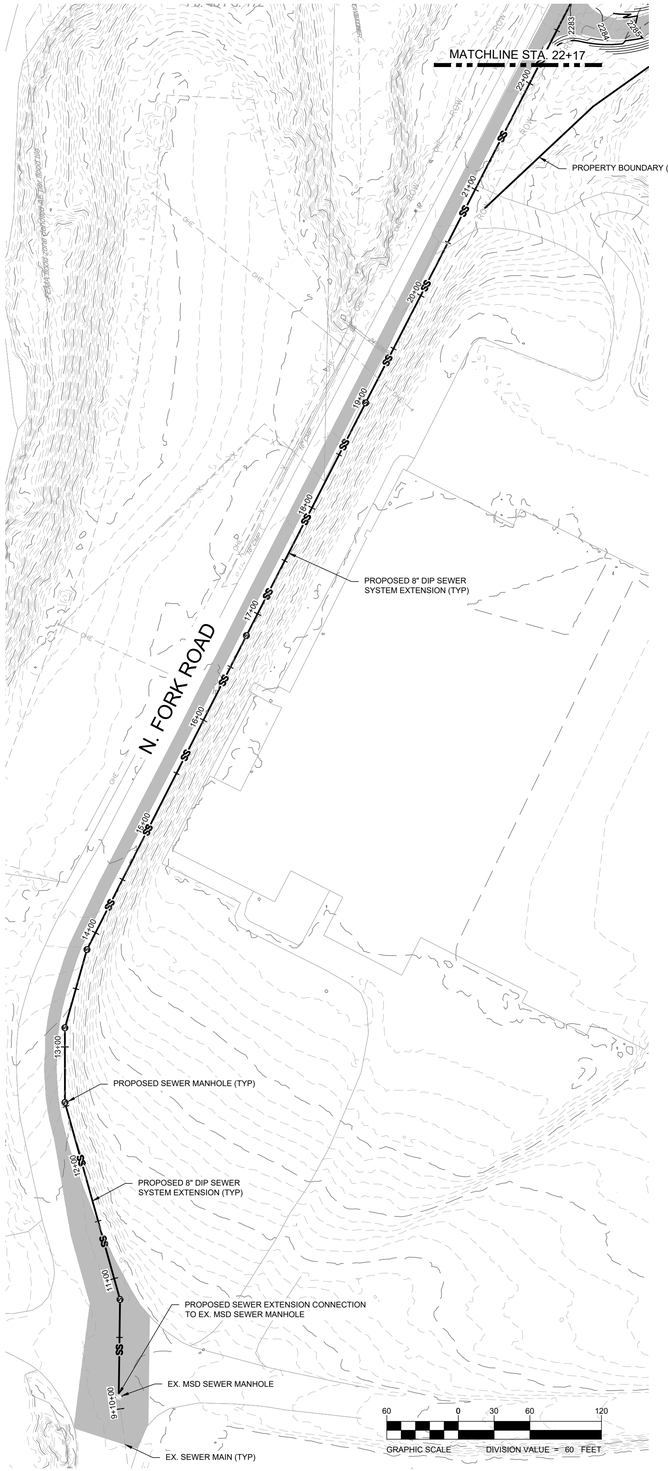

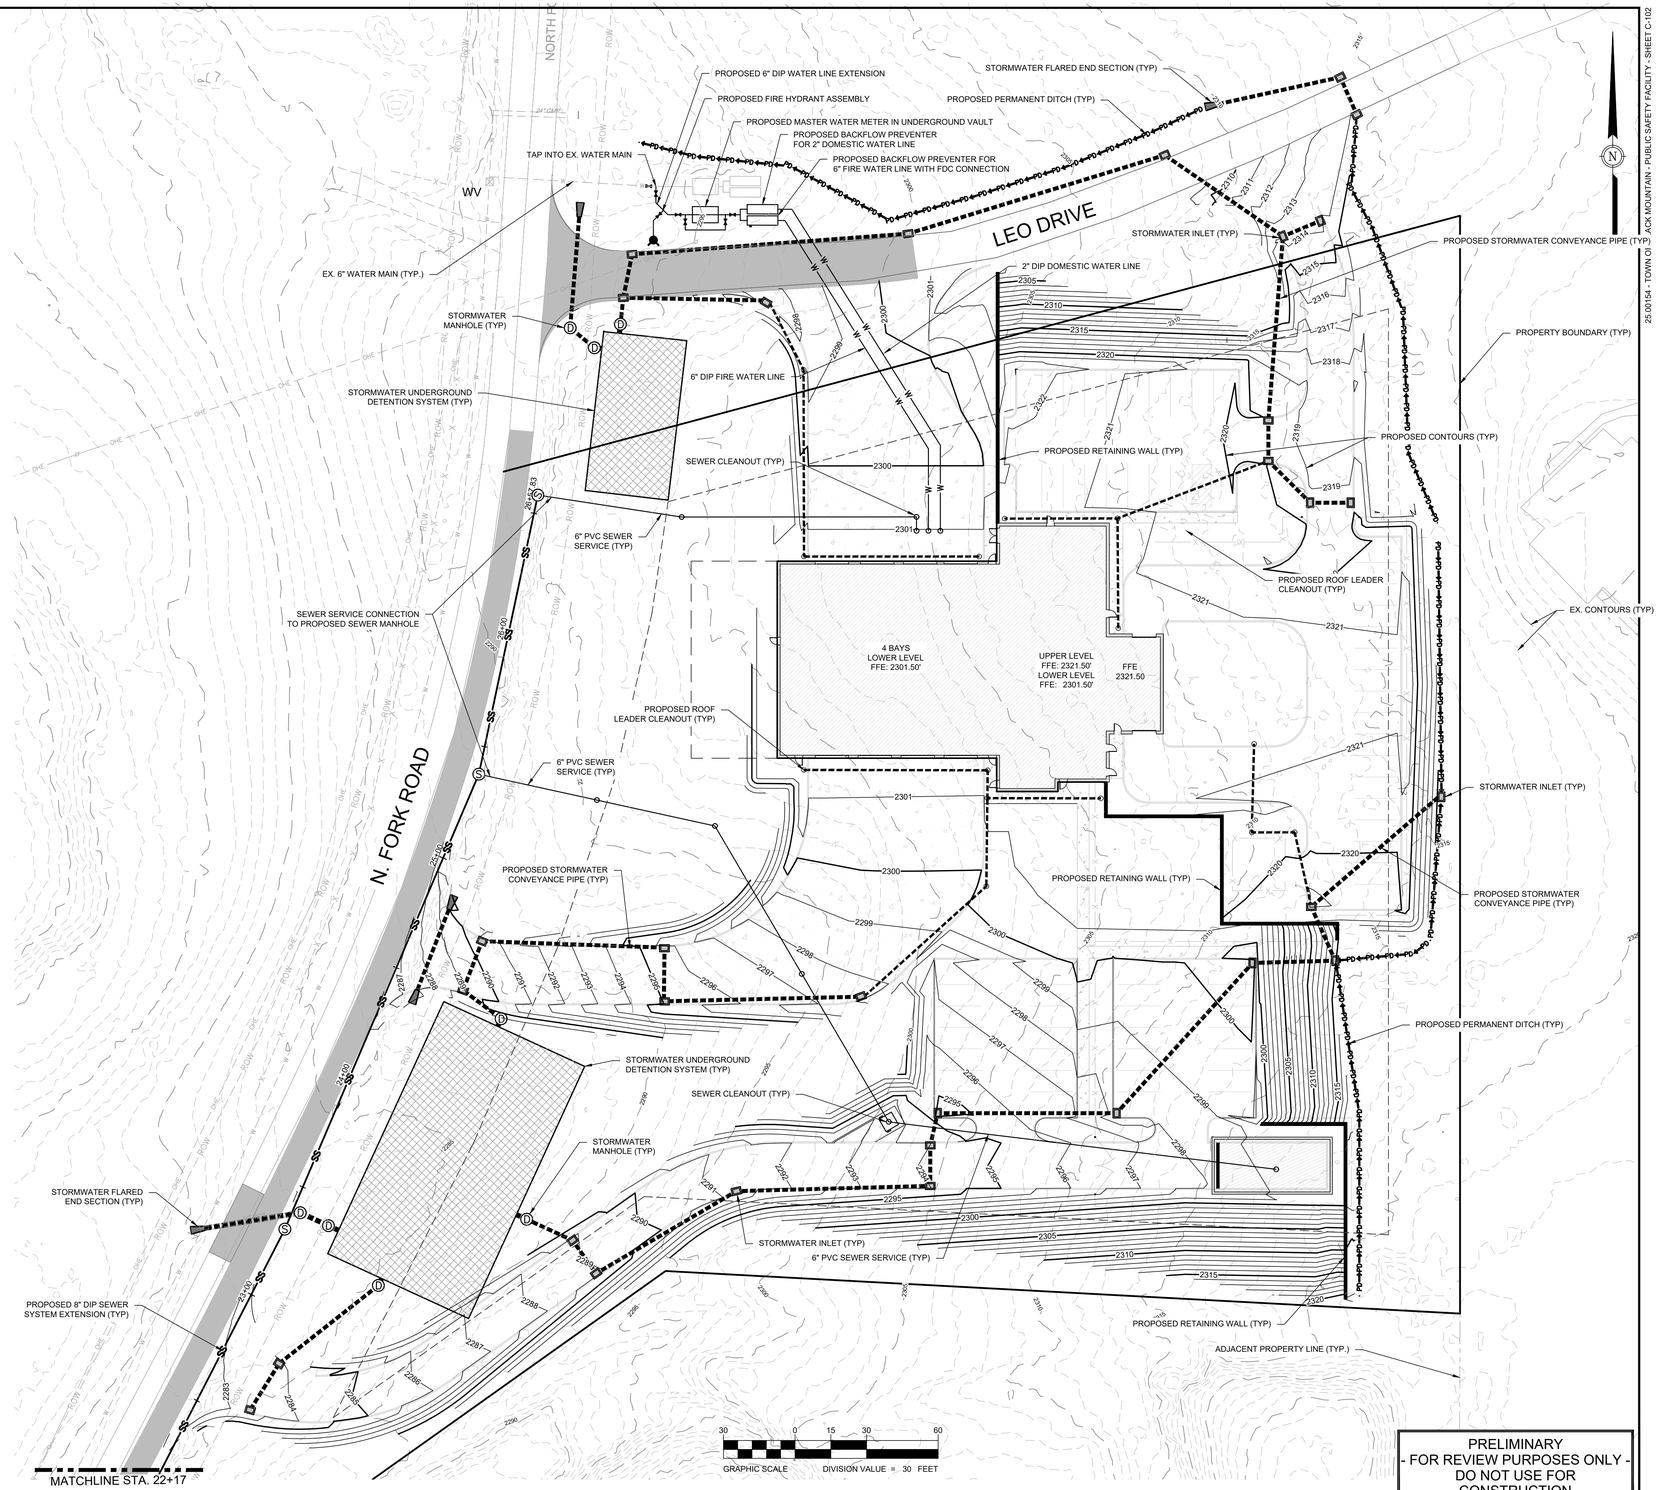

PRELIMINARY
- FOR REVIEW PURPOSES ONLY -
DO NOT USE FOR CONSTRUCTION

25.00154 - TOWN OF BLACK MOUNTAIN - PUBLIC SAFETY FACILITY - SHEET C-102

P:\2025\25.00154-BLACKMOUNC-PUBLIC SAFETY FACILITY\DRAWINGS\EXHIBITS\FEASIBILITY EXHIBIT\2026-07-08_TOWN OF BLACK MOUNTAIN PUBLIC SAFETY FACILITY_REDUCED FEASIBILITY EXHIBIT.DWG PLOT DATE: 7/8/2026 11:08 AM LANDON ROBERSON

mcgill®
55 Broad Street
Asheville, NC 28801
828.252.0575
NC Firm License # C-0459
mcgillassociates.com

PRELIMINARY

CALL 811 BEFORE YOU DIG
811
SAFE DIGGING PARTNER

NO.	DATE	BY	DESCRIPTION

PUBLIC SAFETY FACILITY

TOWN OF BLACK MOUNTAIN

BUNCOMBE COUNTY, NORTH CAROLINA

AS NOTED
(ORIGINAL SIZE: 24"x36")

PRELIMINARY GRADING & UTILITY PLAN

SHEET
C-102

OFFICE MANAGER	DESIGNER			
M. CATHEY	G. WOOD			
PROJECT MANAGER	REVIEWER	DATE	PROJECT #	FUNDING #
B. CATHEY	U. GARRISON	MAY 2026	25.00154	N/A