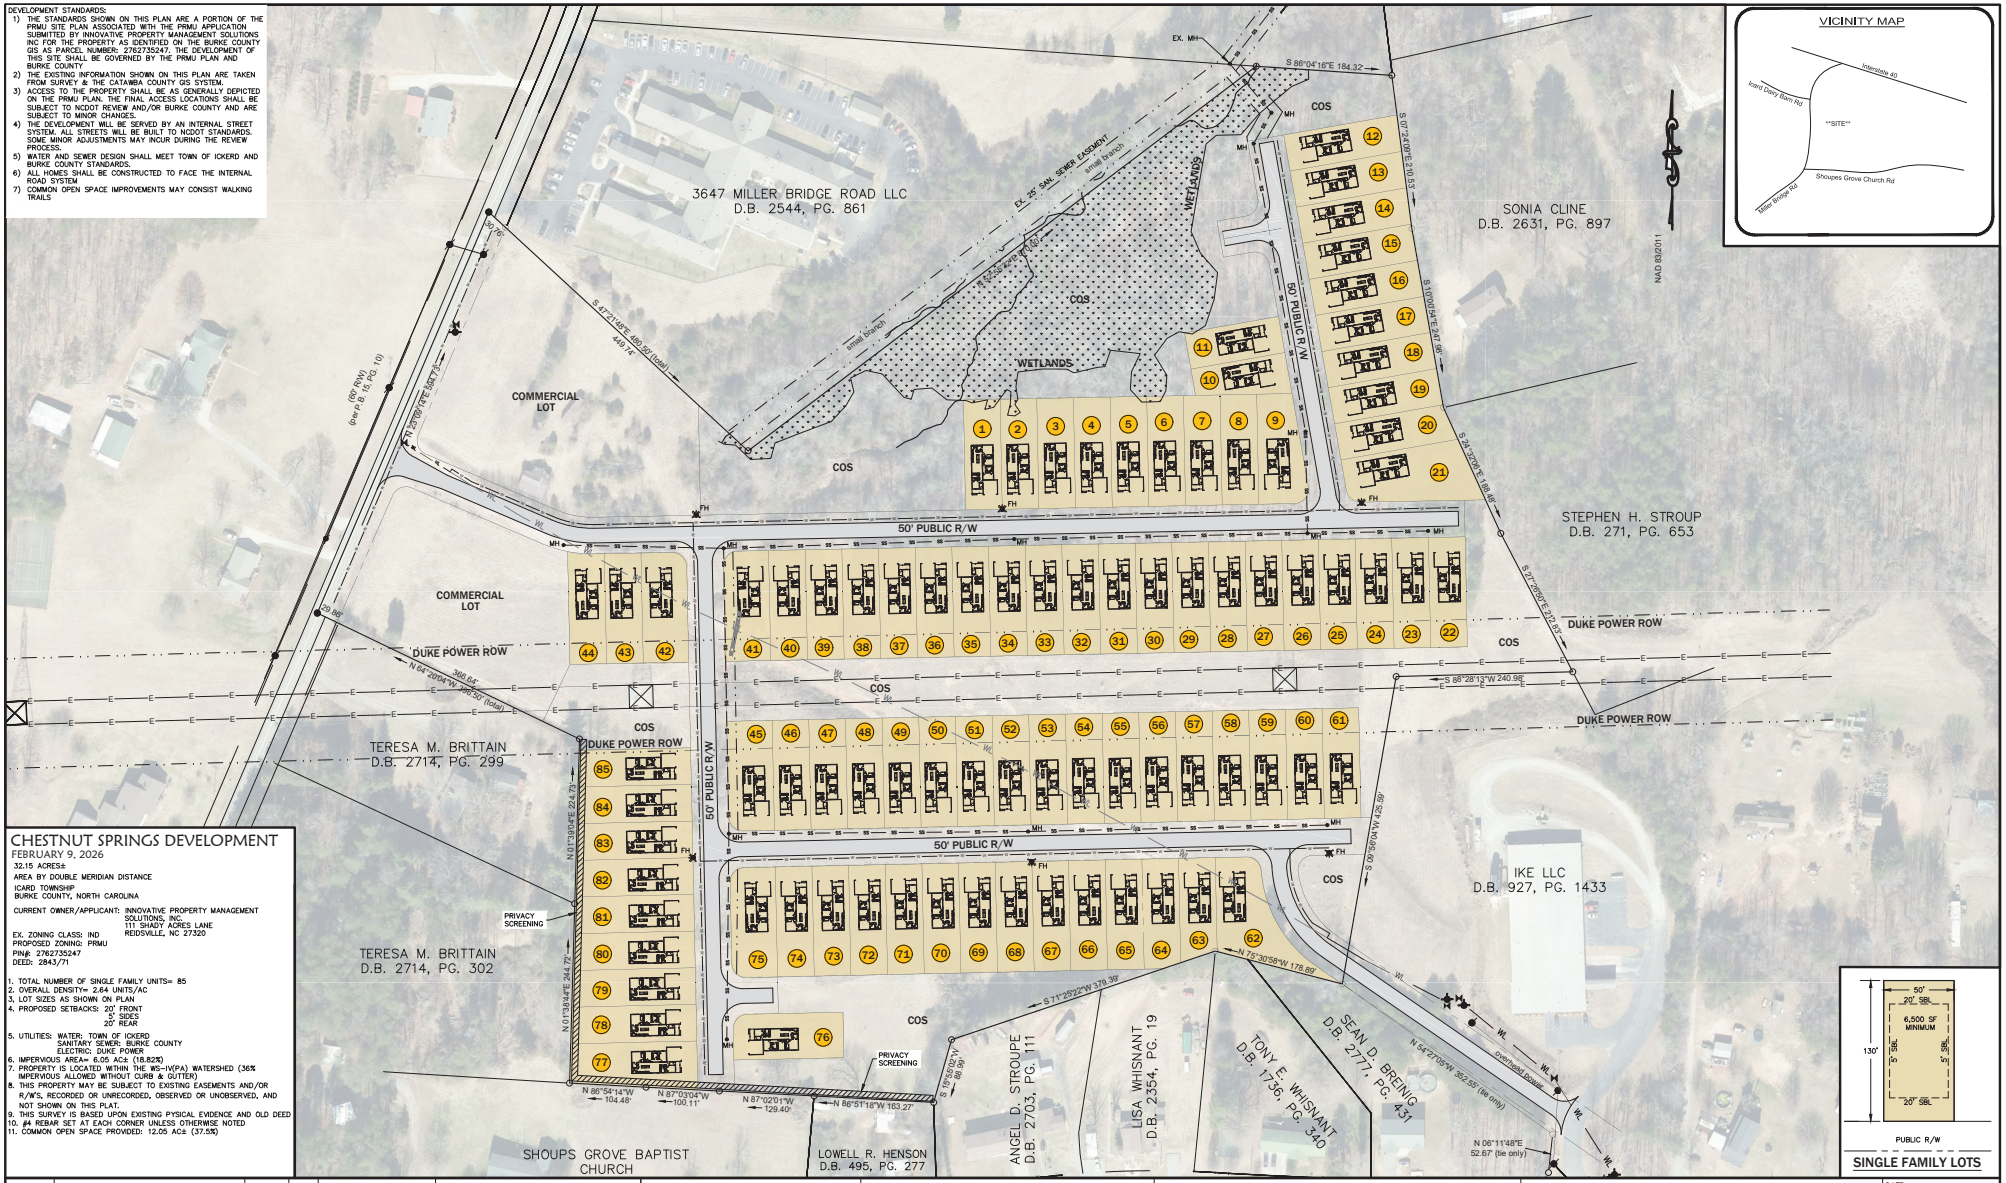


NO.	REVISIONS	DATE	BY

DESIGNED
DRAWN
CHECKED
PROJECT MANAGER

BAR SCALE 1"=80'
0 40 80 160

WRIGHT & ASSOCIATES
WRIGHT & ASSOCIATES ENGINEERS & SURVEYORS
LICENSE# C-4053
209 1ST AVE SOUTH
CONOVER, NC 28613
(828) 465-2205 OFFICE

CHESTNUT SPRINGS

INNOVATIVE PROPERTY MANAGEMENT SOLUTIONS INC
111 SHADY ACRES LANE
REIDSVILLE, NC 27320

BURKE COUNTY NORTH CAROLINA

SITE PLAN

DATE: FEBRUARY 9, 2026
JOB NO.: 1011-009
DRAWING NO.:
SHEET C1