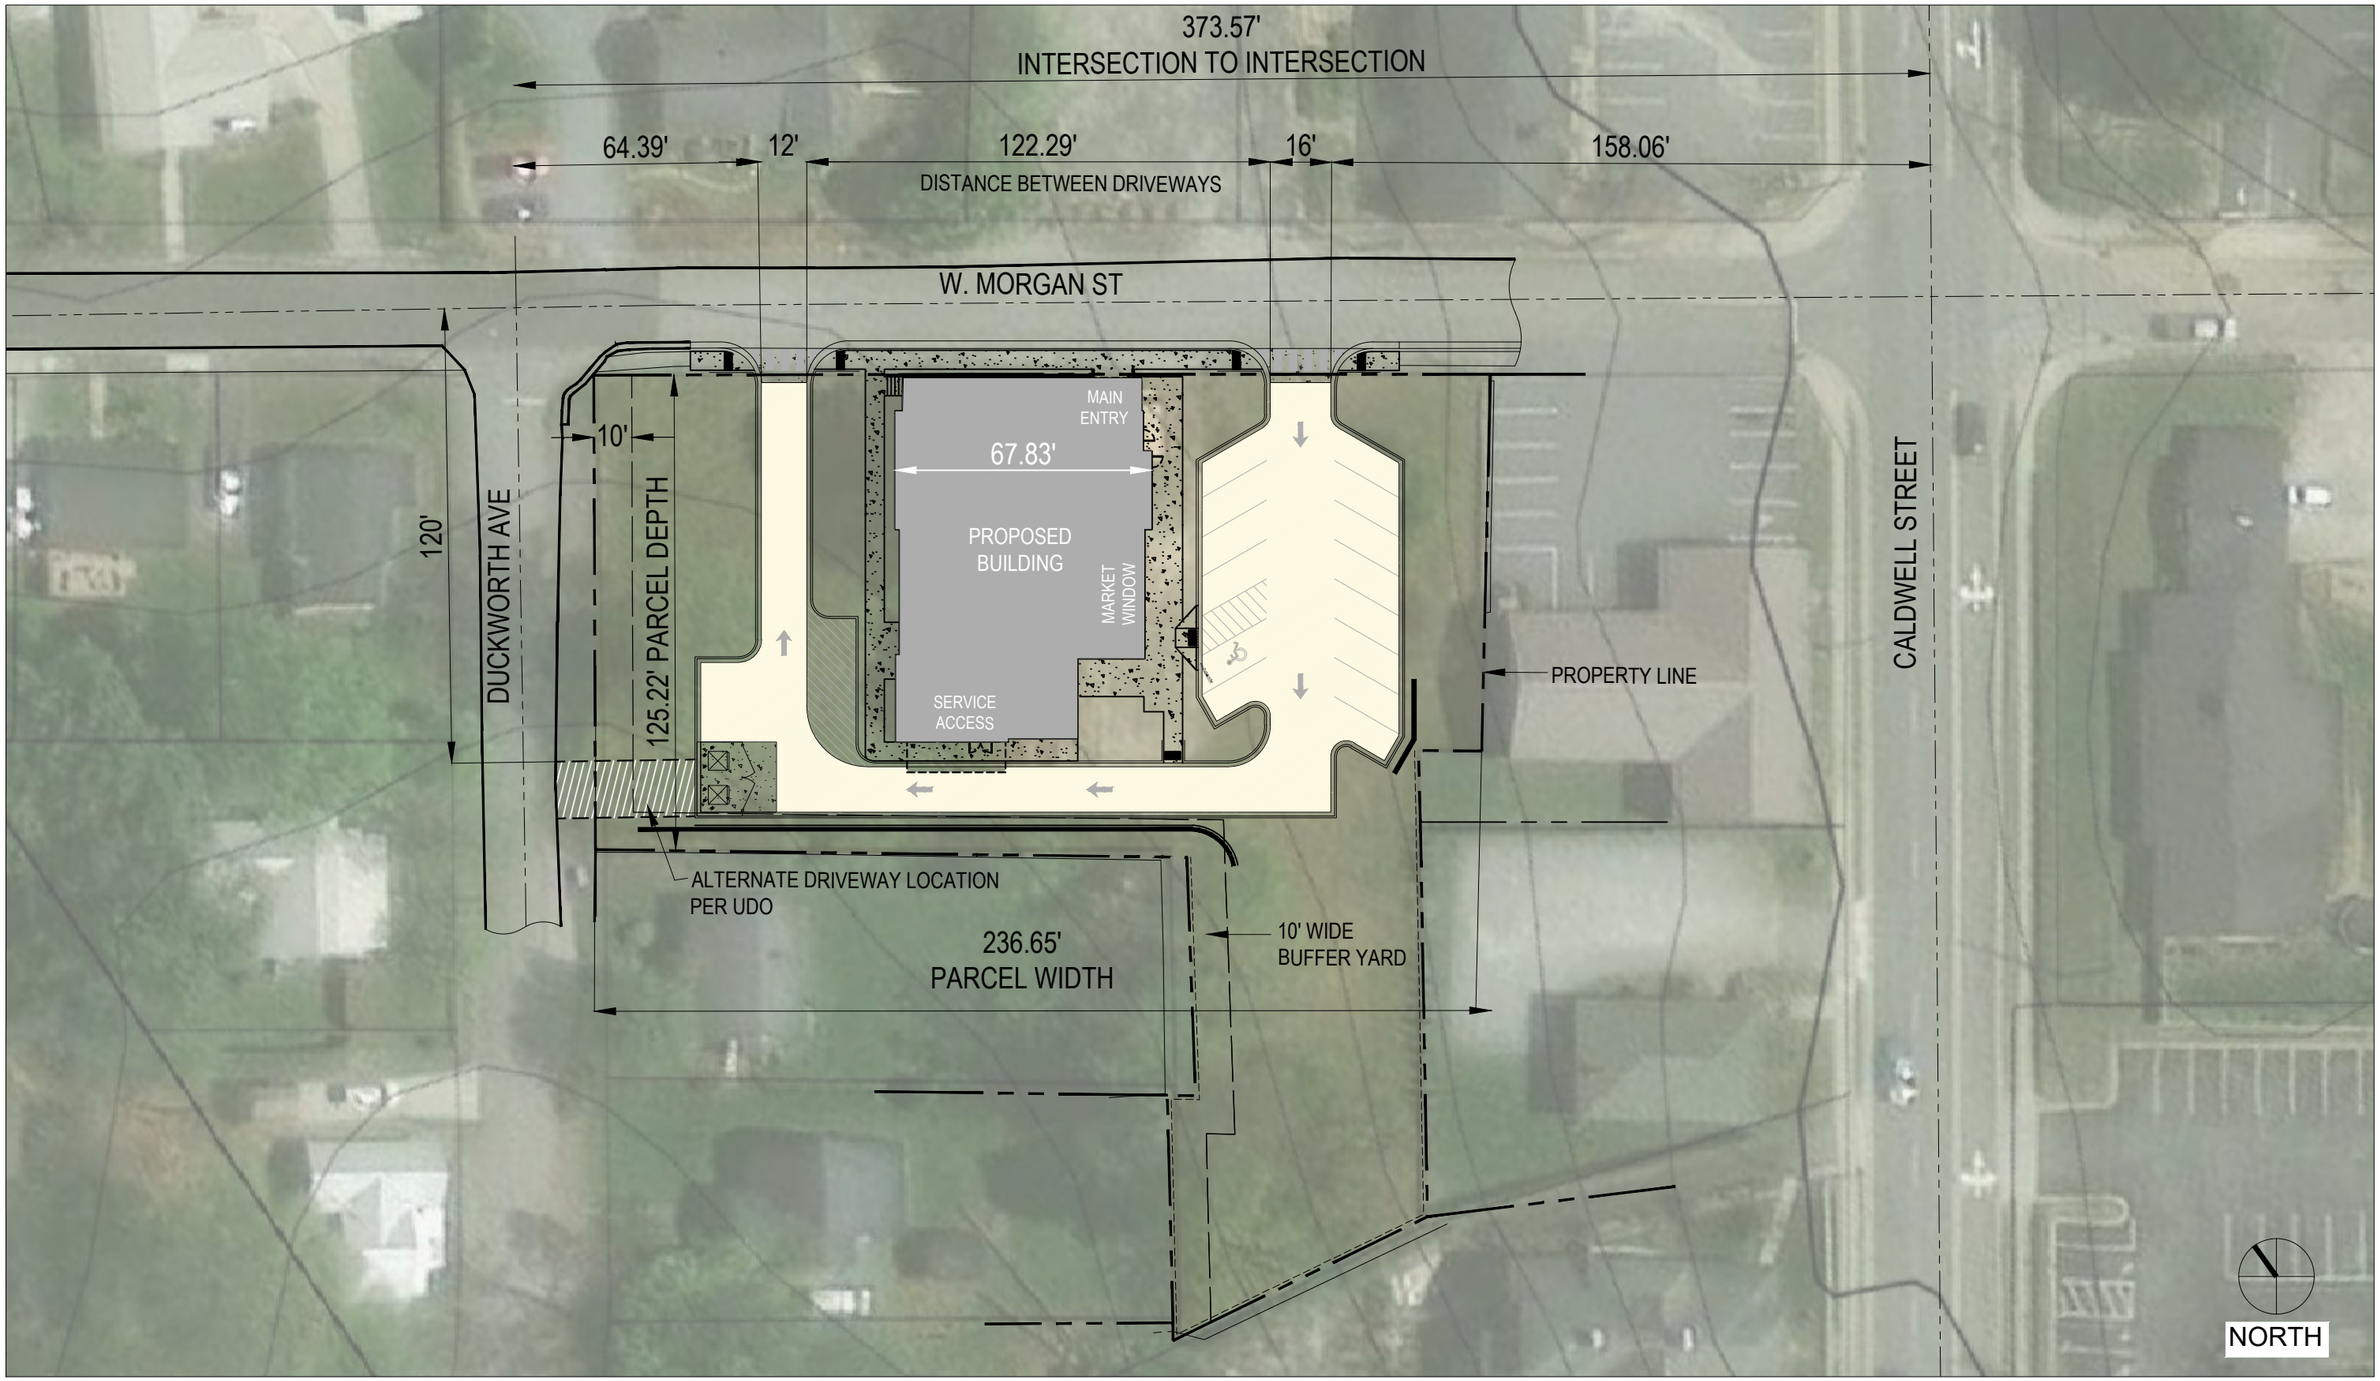


© Copyright 2026 May Collaborative All Rights Reserved

MAY COLLABORATIVE
ARCHITECTURE | PLANNING

SCALE: 1" = 40'-0"

06.16.2026

SITE PLAN