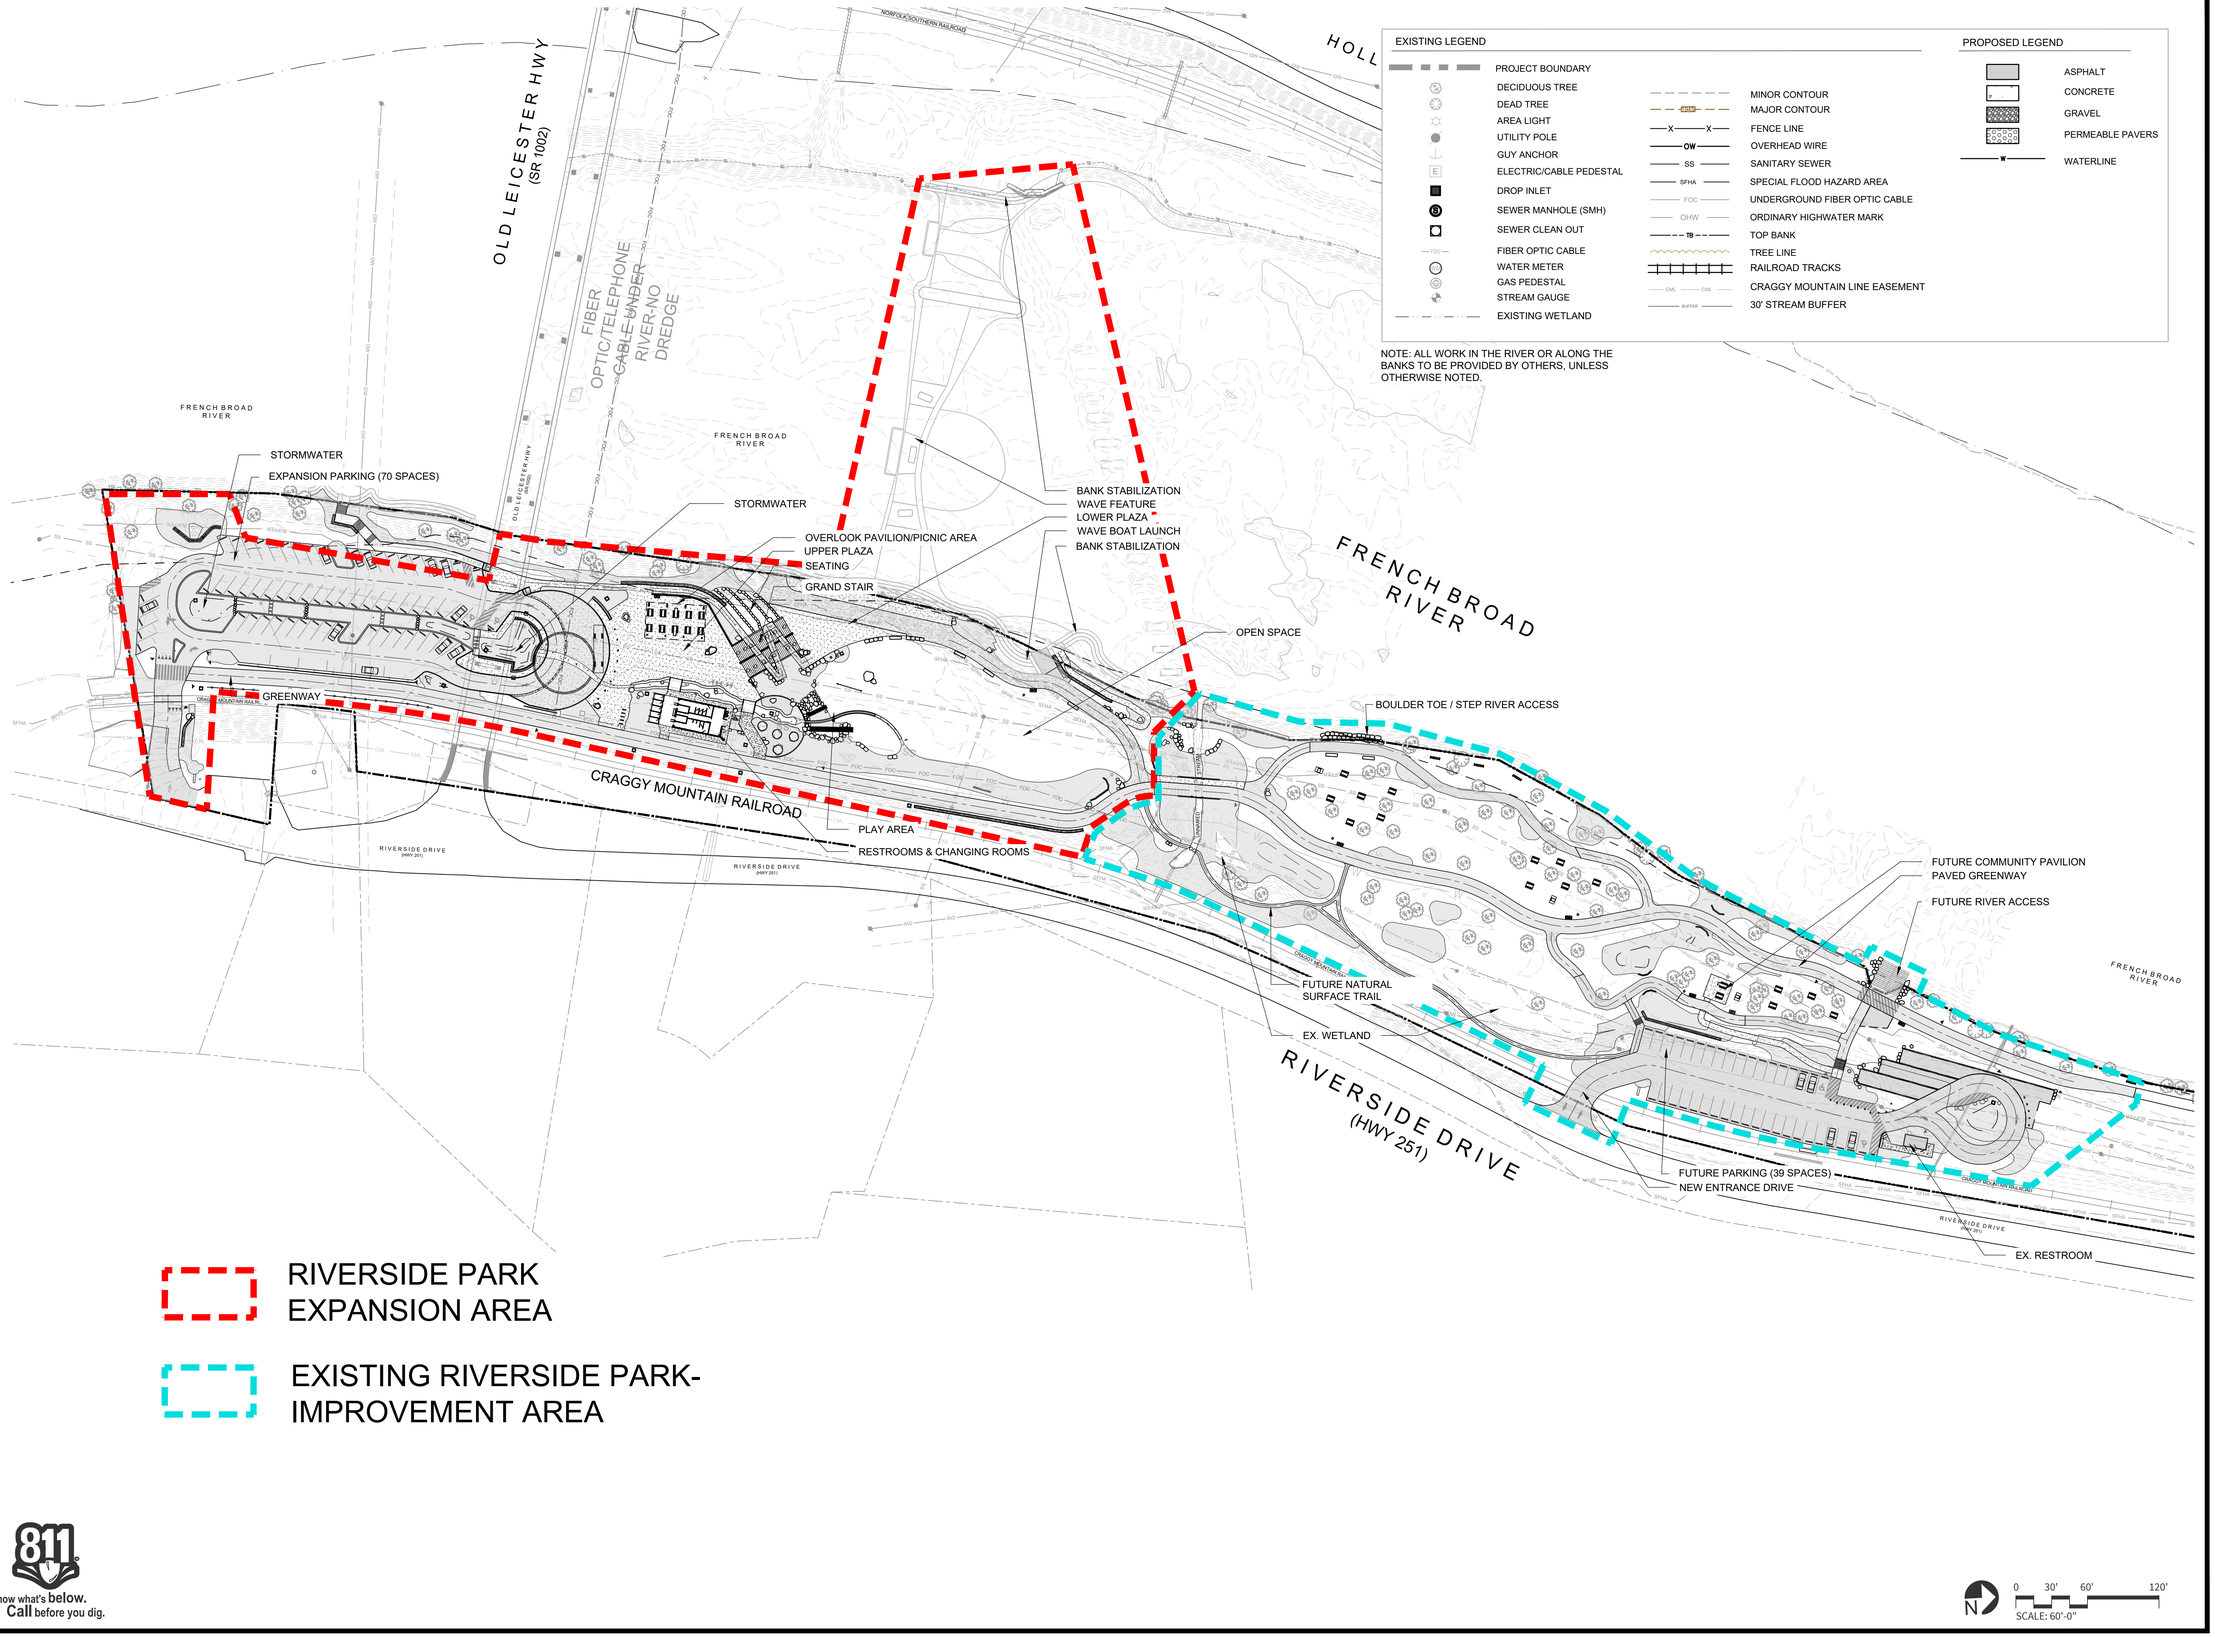


Know what's below. Call before you dig.

EQUINOX
14 O'Henry Ave.
Suite 206
Asheville, NC 28801
t 828.253.6856
f 828.253.8256

SEAL

NORTH CAROLINA REGISTERED LANDSCAPE ARCHITECT 1542 DAVID P. TUCH

NOTE: Drawings are invalid without signed stamp by professional

DESIGN BY:	DRAWN BY:	CHECKED BY:

DATE

REVISIONS

Town of Woodfin
RIVERSIDE PARK
Woodfin, NC

Copyright © 2023, Equinox Environmental Consultation & Design, Inc.

PHASE
ISSUED FOR PERMITTING

DATE
April 8, 2024

DRAWING SCALE
AS SHOWN

NOTE: If this drawing is not 24x36" it has been revised from its original size and the scales noted on drawings/details are no longer applicable.

DRAWING NAME
OVERALL SITE PLAN