EXHIBIT
C

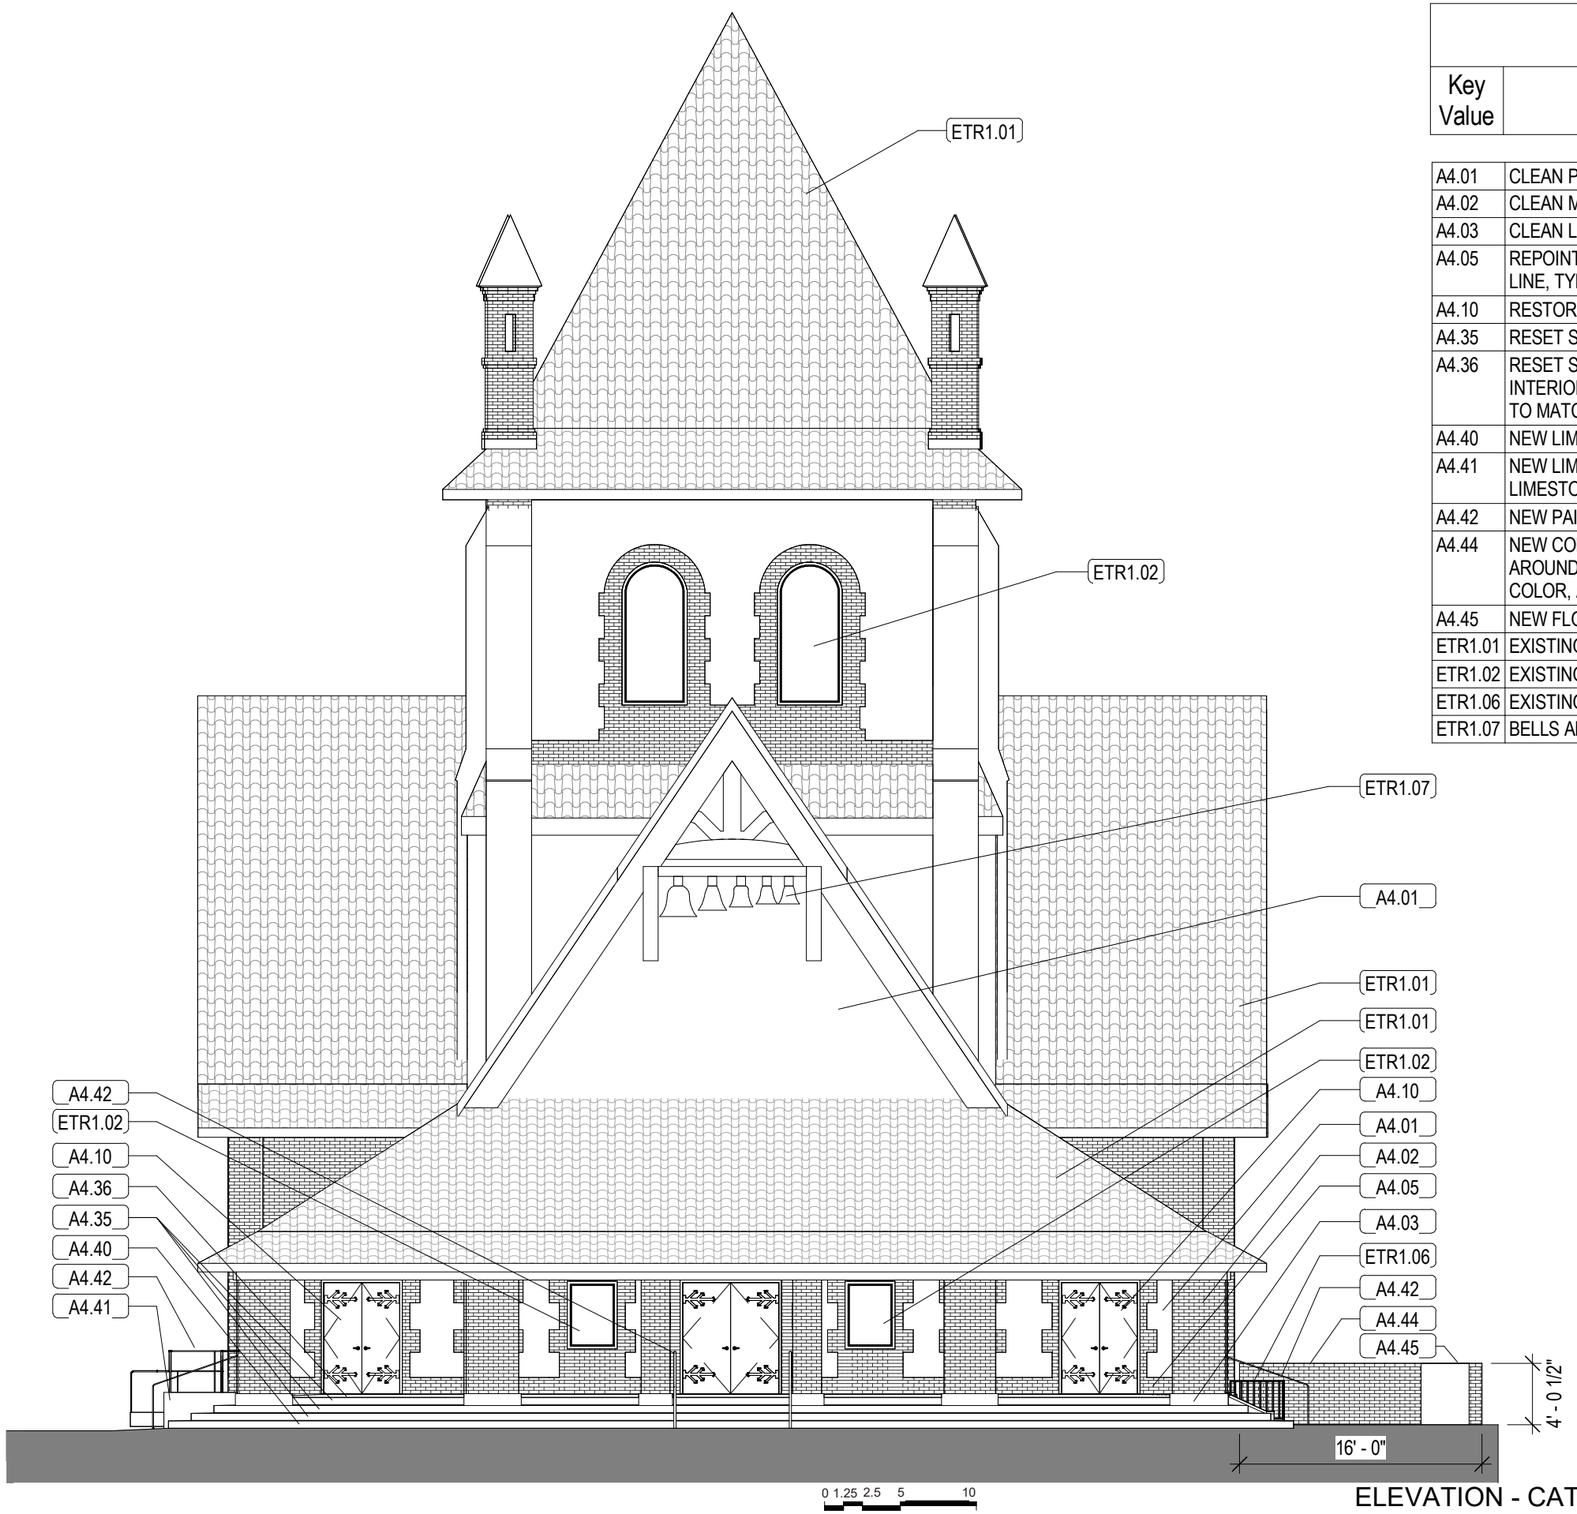

ELEVATION - CATHEDRAL - NORTH - PROPOSED

Keynotes - Sheet	
Key Value	Keynote Text
A4.01	CLEAN PEBBLE DASH STUCCO, TYP
A4.02	CLEAN MASONRY, TYP
A4.03	CLEAN LIMESTONE, TYP
A4.05	REPOINT BRICK MASONRY AT ERODED JOINTS BELOW FLOOD LINE, TYP
A4.10	RESTORE EXISTING DOOR
A4.35	RESET SALVAGED LIMESTONE STEPS
A4.36	RESET SALVAGED BRICK PAVERS TO MATCH SANCTUARY INTERIOR FINISH FLOOR ELEVATION. BRICK PAVING PATTERN TO MATCH EXISTING HERRINGBONE PATTERN
A4.40	NEW LIMESTONE STEP TO MATCH EXISTING
A4.41	NEW LIMESTONE CLAD RAMP WALL TO MATCH EXISTING LIMESTONE
A4.42	NEW PAINTED STEEL HANDRAIL
A4.44	NEW CONCRETE FLOOD WALL CLAD IN BRICK MASONRY AROUND EQUIPMENT. BRICK AND MORTAR TO MATCH IN SIZE, COLOR, AND TEXTURE
A4.45	NEW FLOOD GATE
ETR1.01	EXISTING TERRACOTTA TILE ROOF TO REMAIN, TYP
ETR1.02	EXISTING STAIN GLASS WINDOW TO REMAIN, TYP
ETR1.06	EXISTING RAILING FOR BASEMENT AREAWAY TO REMAIN
ETR1.07	BELLS AND SPEAKER OPENING BEHIND BELLS TO REMAIN