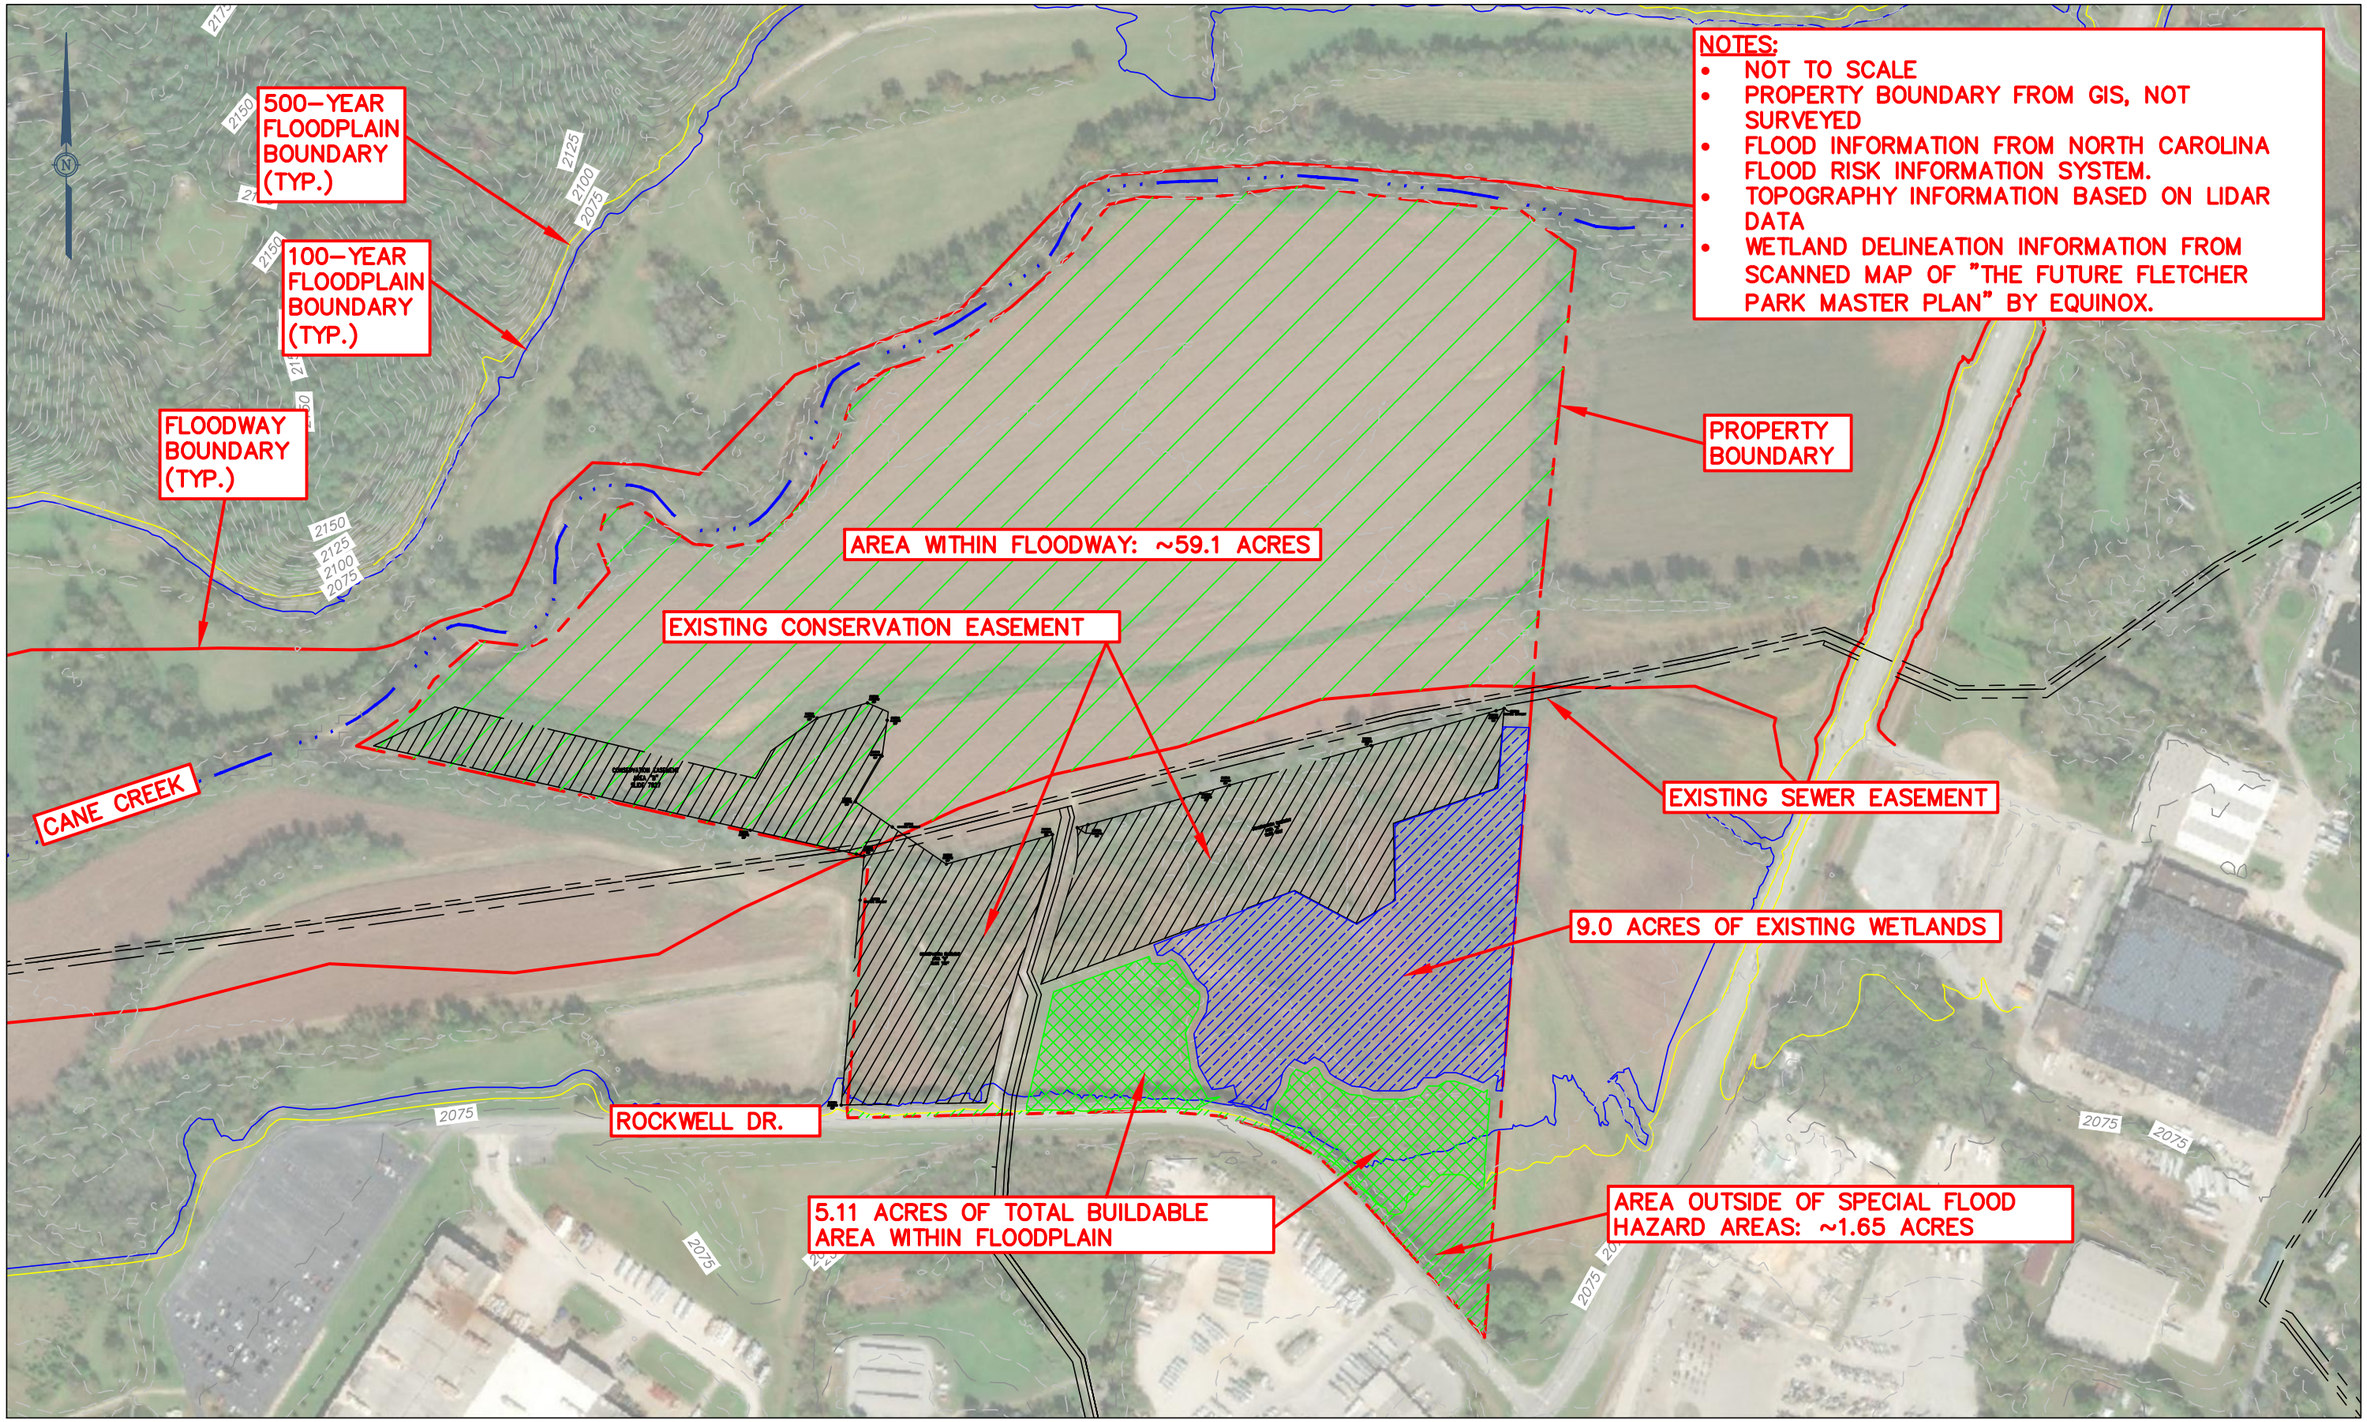


mcgill
55 Broad Street
Asheville, NC 28801
828.252.0575
NC Firm License # C-0459
mcgillassociates.com

DATE: AUGUST, 2019	PROJECT #: 19.00135
OFFICE MANAGER: M. CATHEY	DESIGNER: Z. ROMAN
PROJECT MANAGER: S. BURWELL	REVIEWER: N. SAWYER

ROCKWELL DRIVE INDUSTRIAL SITE

TOWN OF FLETCHER

HENDERSON COUNTY, NORTH CAROLINA

NOT TO SCALE

OVERALL SITE PLAN

SHEET 1

P:\2019\19.00135-FLETCHER\NC-TOWN OF FLETCHER GENERAL SVCS\DRAWINGS\X-REF\CIVIL\19-0807 - AREA DETERMINATION BASE.DWG PLOT DATE:8/1/2019 9:22 AM NATHAN SAWYER