
THIS DRAWING AND ASSOCIATED .DWG FILES ARE THE PROPERTY OF J.M. TEAGUE ENGINEERING & PLANNING AND SHALL NOT BE MODIFIED, USED, OR REPRODUCED IN ANY WAY OTHER THAN AUTHORIZED IN WRITING.


Exhibit 6

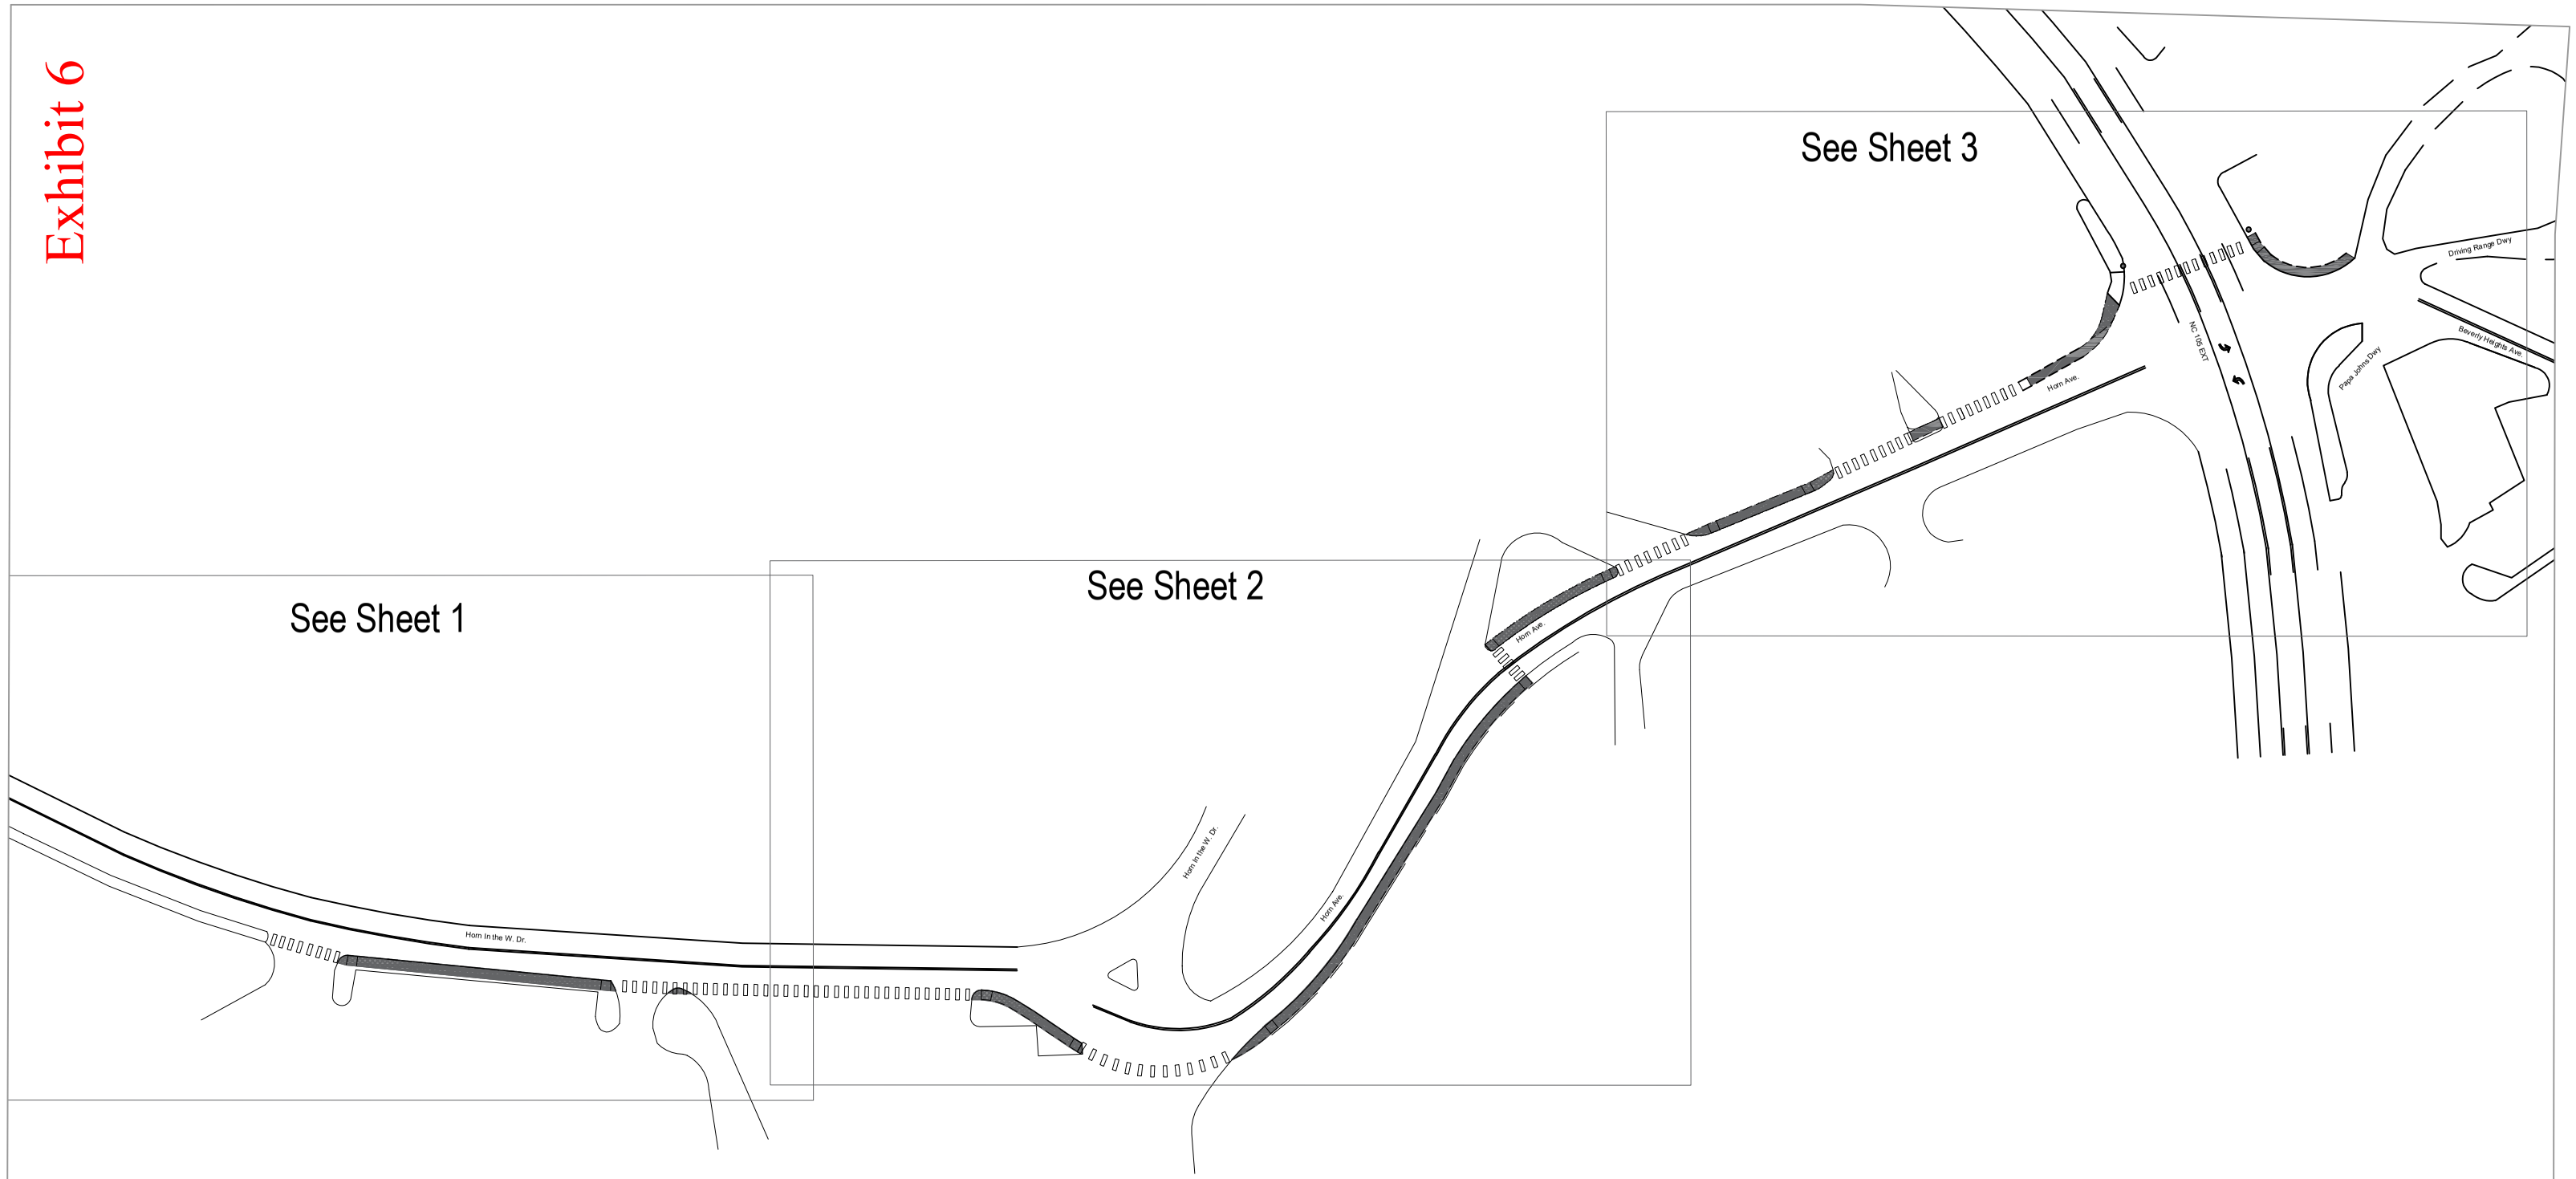

Conceptual (Not For Construction)


SHEET NUMBER	5/4/26	PROJECT:	SHEET TITLE	NORTH ARROW	J.M. TEAGUE Engineering & Planning — Est. 2010 — 1155 N. MAIN ST. WAYNESVILLE NC 28786
	SCALE: NTS	Walk at Boone	Sidewalk Plan	N	
	DRAWN: P. BOWMAN				
	CHECKED: D. HYDER				
	PROJECT No.: WAYN 1582	Boone, NC 28607			

THIS DRAWING AND ASSOCIATED .DWG FILES ARE THE PROPERTY OF J.M. TEAGUE ENGINEERING & PLANNING AND SHALL NOT BE MODIFIED, USED, OR REPRODUCED IN ANY WAY OTHER THAN AUTHORIZED IN WRITING.

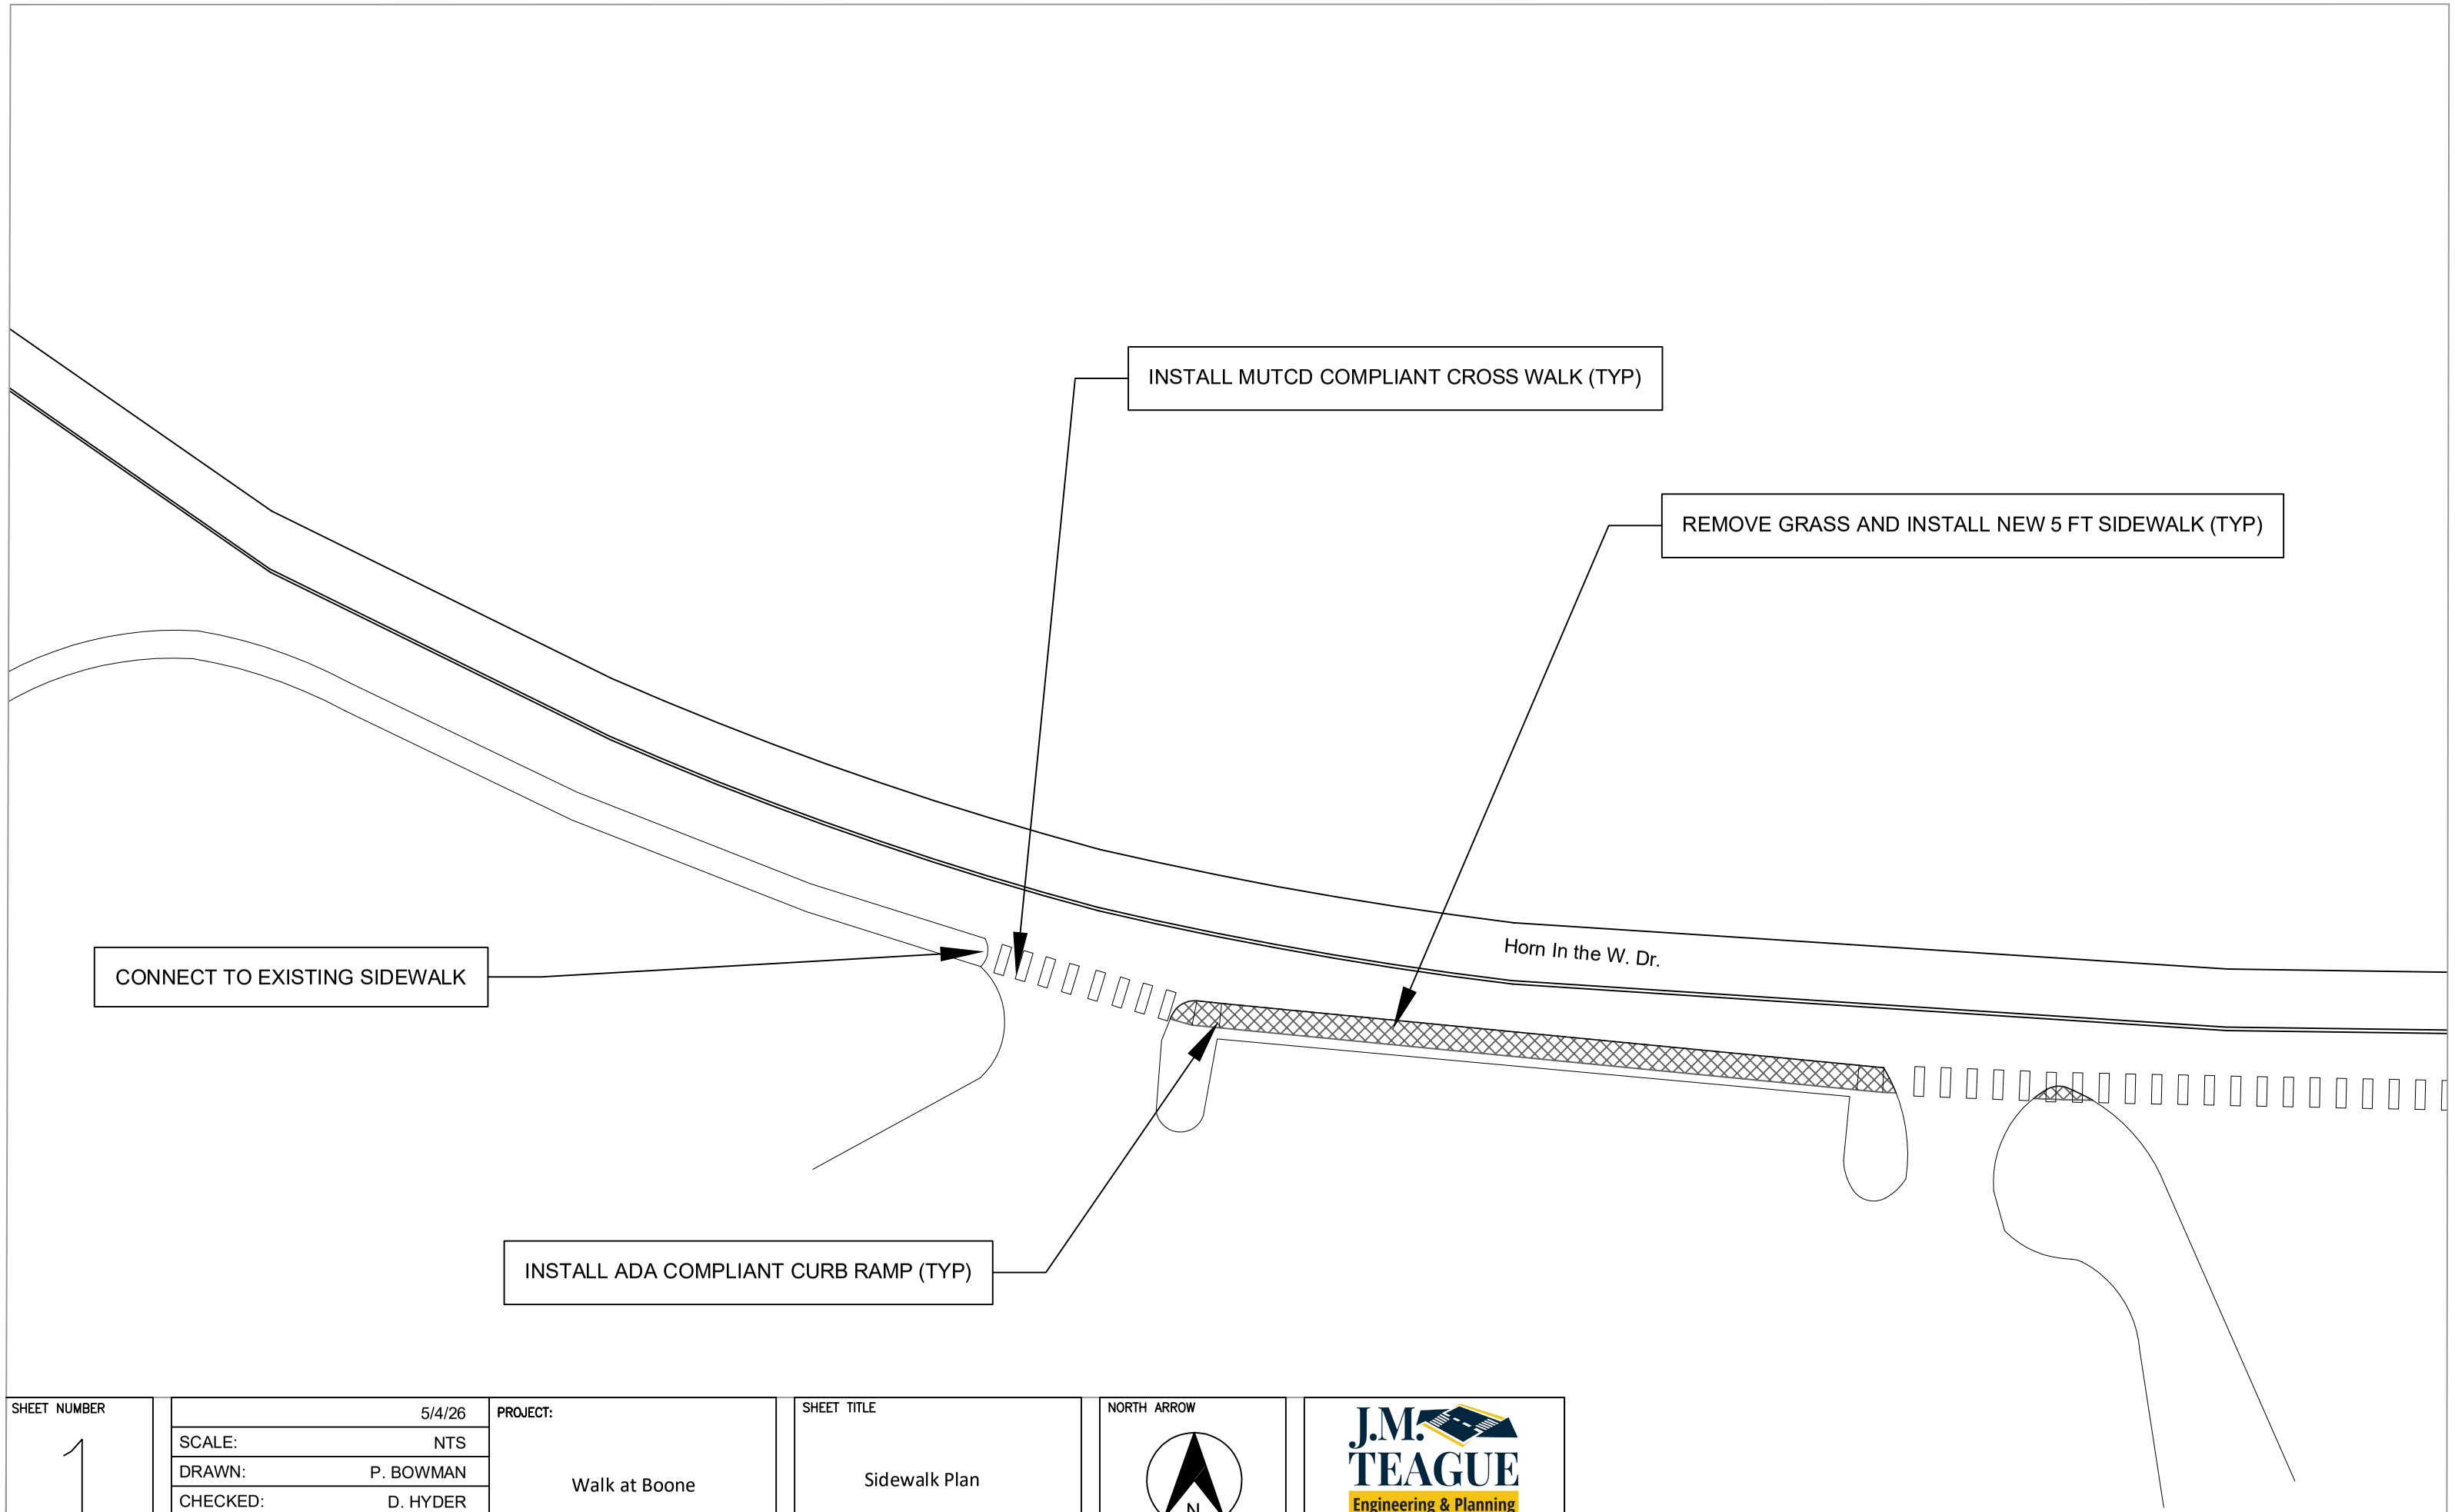

SHEET NUMBER: 1	5/4/26	PROJECT: Walk at Boone, Boone, NC 28607	SHEET TITLE: Sidewalk Plan	NORTH ARROW: N	J.M. TEAGUE Engineering & Planning — Est. 2010 — 1155 N. MAIN ST. WAYNESVILLE NC 28786
	SCALE: NTS				
	DRAWN: P. BOWMAN				
	CHECKED: D. HYDER				
	PROJECT No.: WAYN 1582				


THIS DRAWING AND ASSOCIATED .DWG FILES ARE THE PROPERTY OF J.M. TEAGUE ENGINEERING & PLANNING AND SHALL NOT BE MODIFIED, USED, OR REPRODUCED IN ANY WAY OTHER THAN AUTHORIZED IN WRITING.

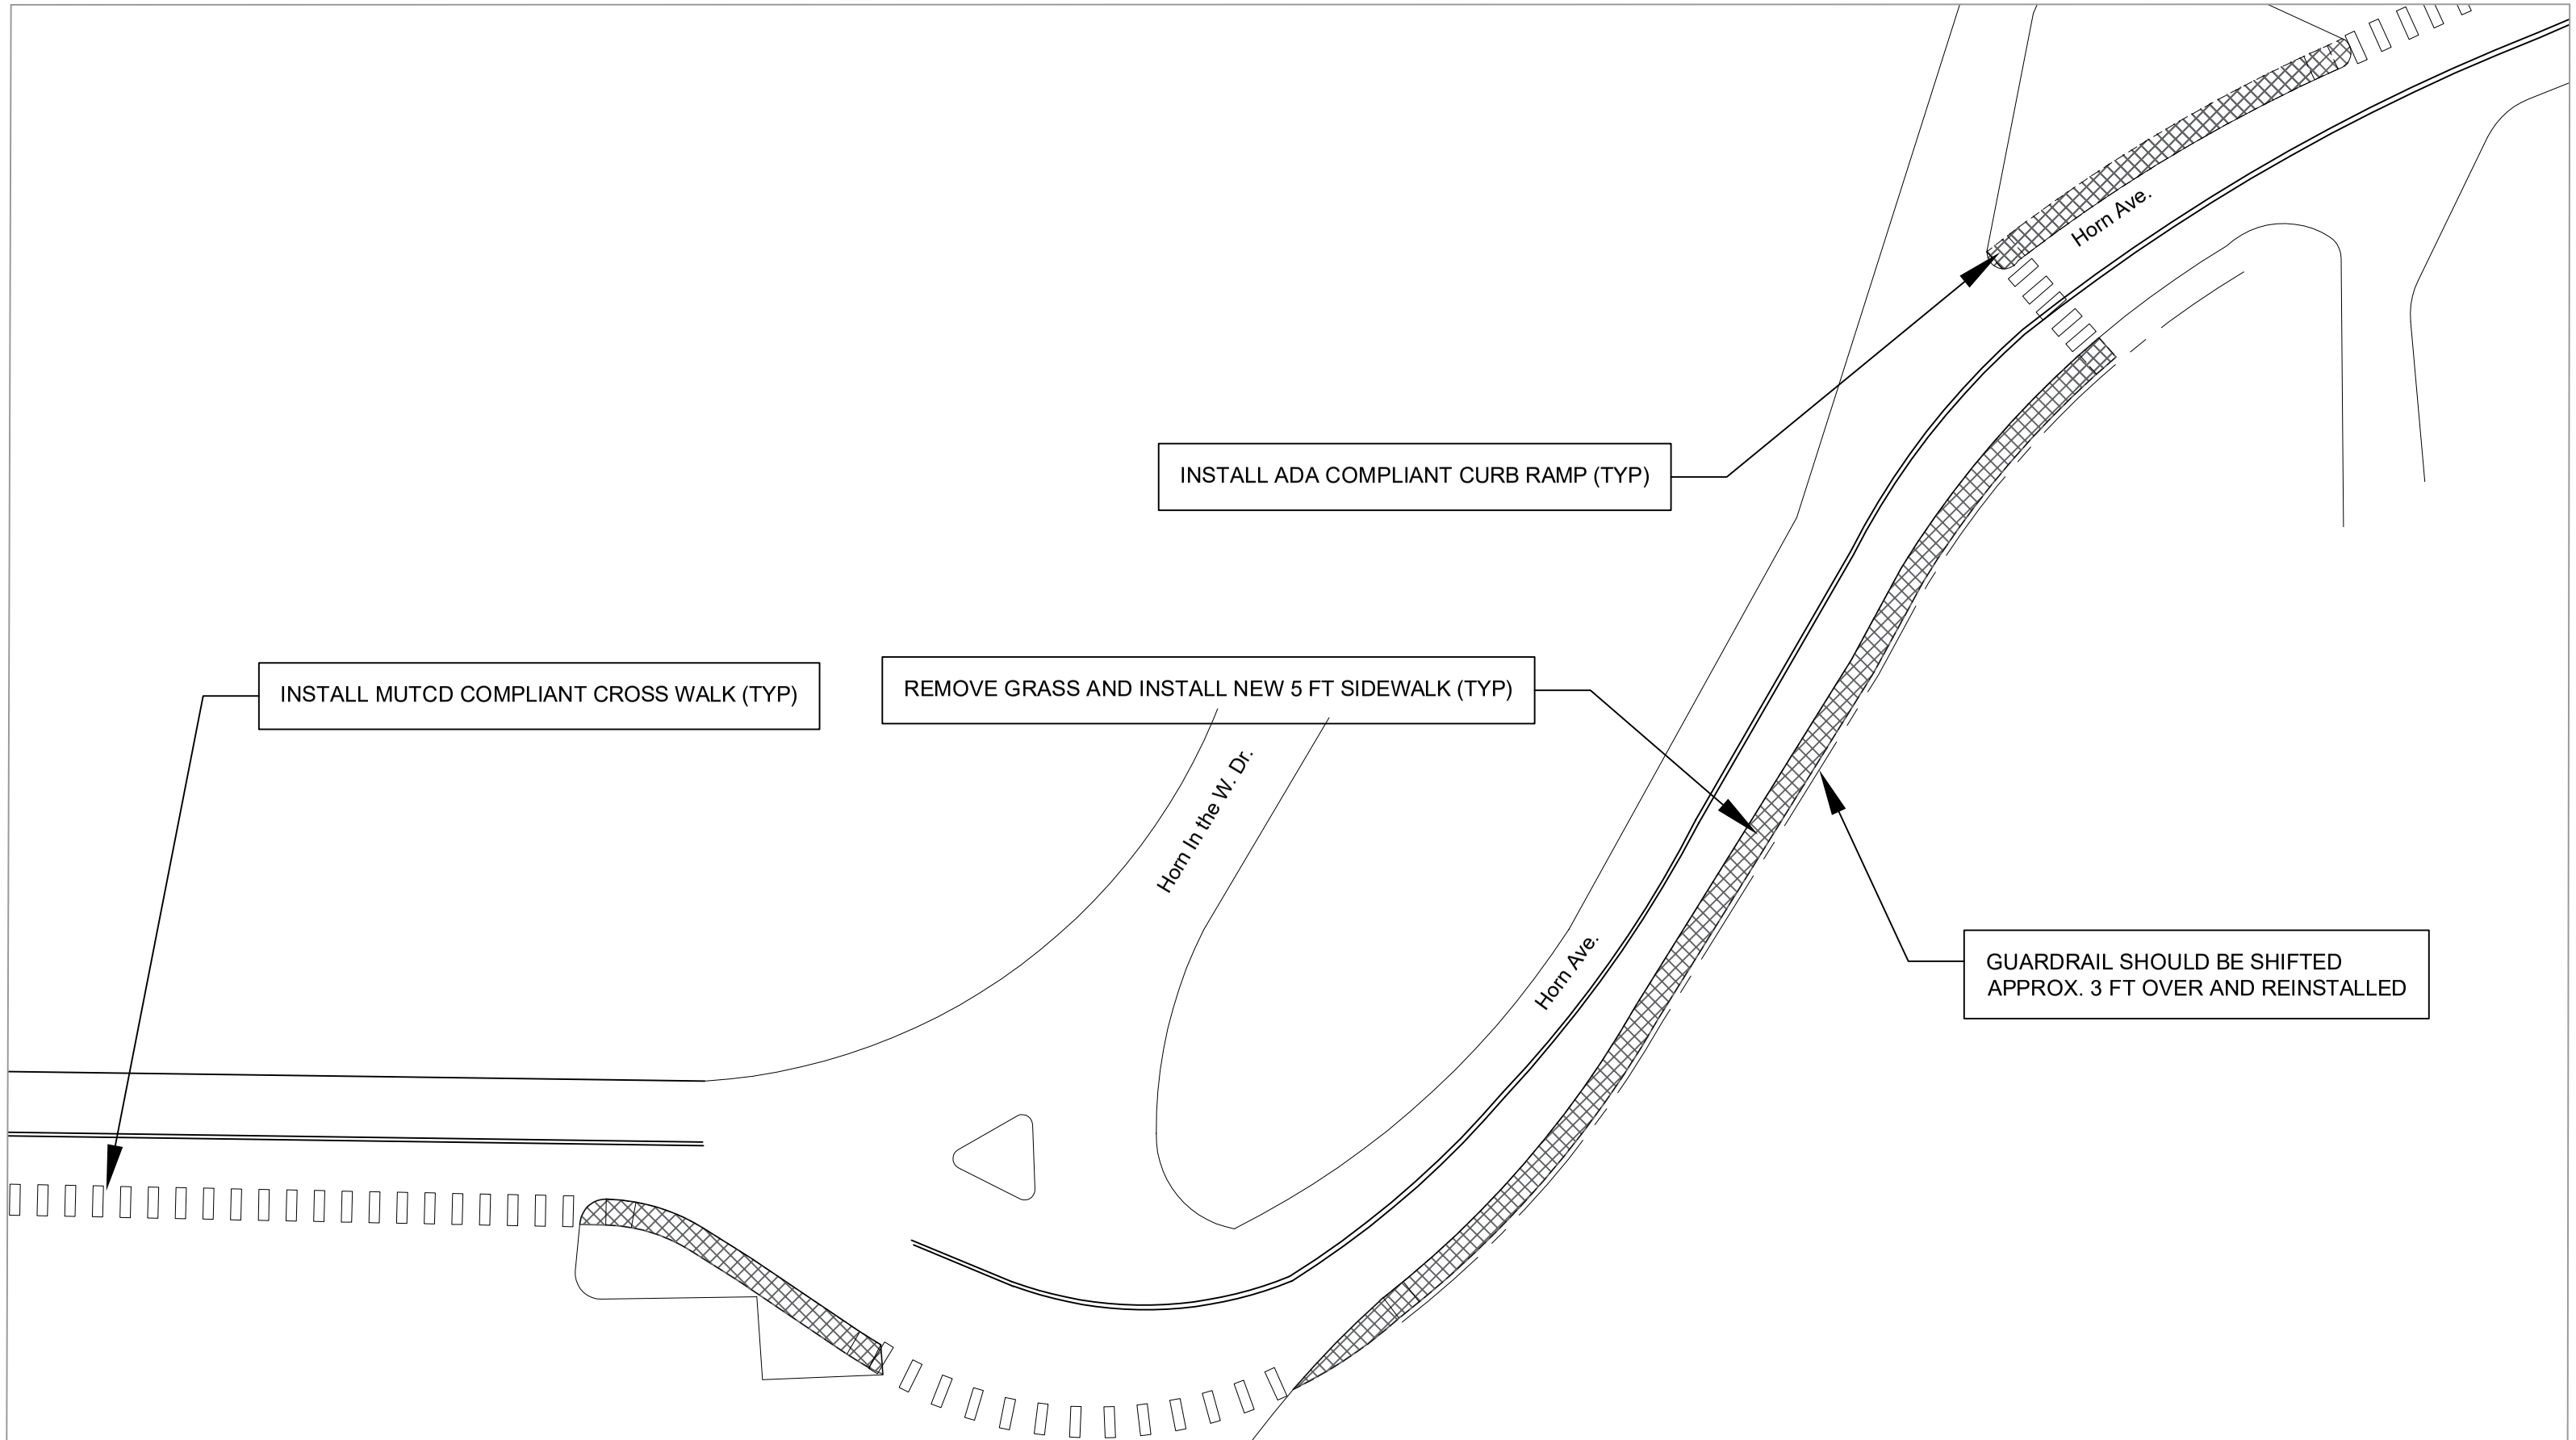

SHEET NUMBER	2
	5/4/26
SCALE:	NTS
DRAWN:	P. BOWMAN
CHECKED:	D. HYDER
PROJECT No.:	WAYN 1582
PROJECT:	Walk at Boone, Boone, NC 28607
SHEET TITLE	Sidewalk Plan
NORTH ARROW	N

J.M. TEAGUE Engineering & Planning — Est. 2010 —
1155 N. MAIN ST. WAYNESVILLE NC 28786
www.jmteagueengineering.com

THIS DRAWING AND ASSOCIATED .DWG FILES ARE THE PROPERTY OF J.M. TEAGUE ENGINEERING & PLANNING AND SHALL NOT BE MODIFIED, USED, OR REPRODUCED IN ANY WAY OTHER THAN AUTHORIZED IN WRITING.

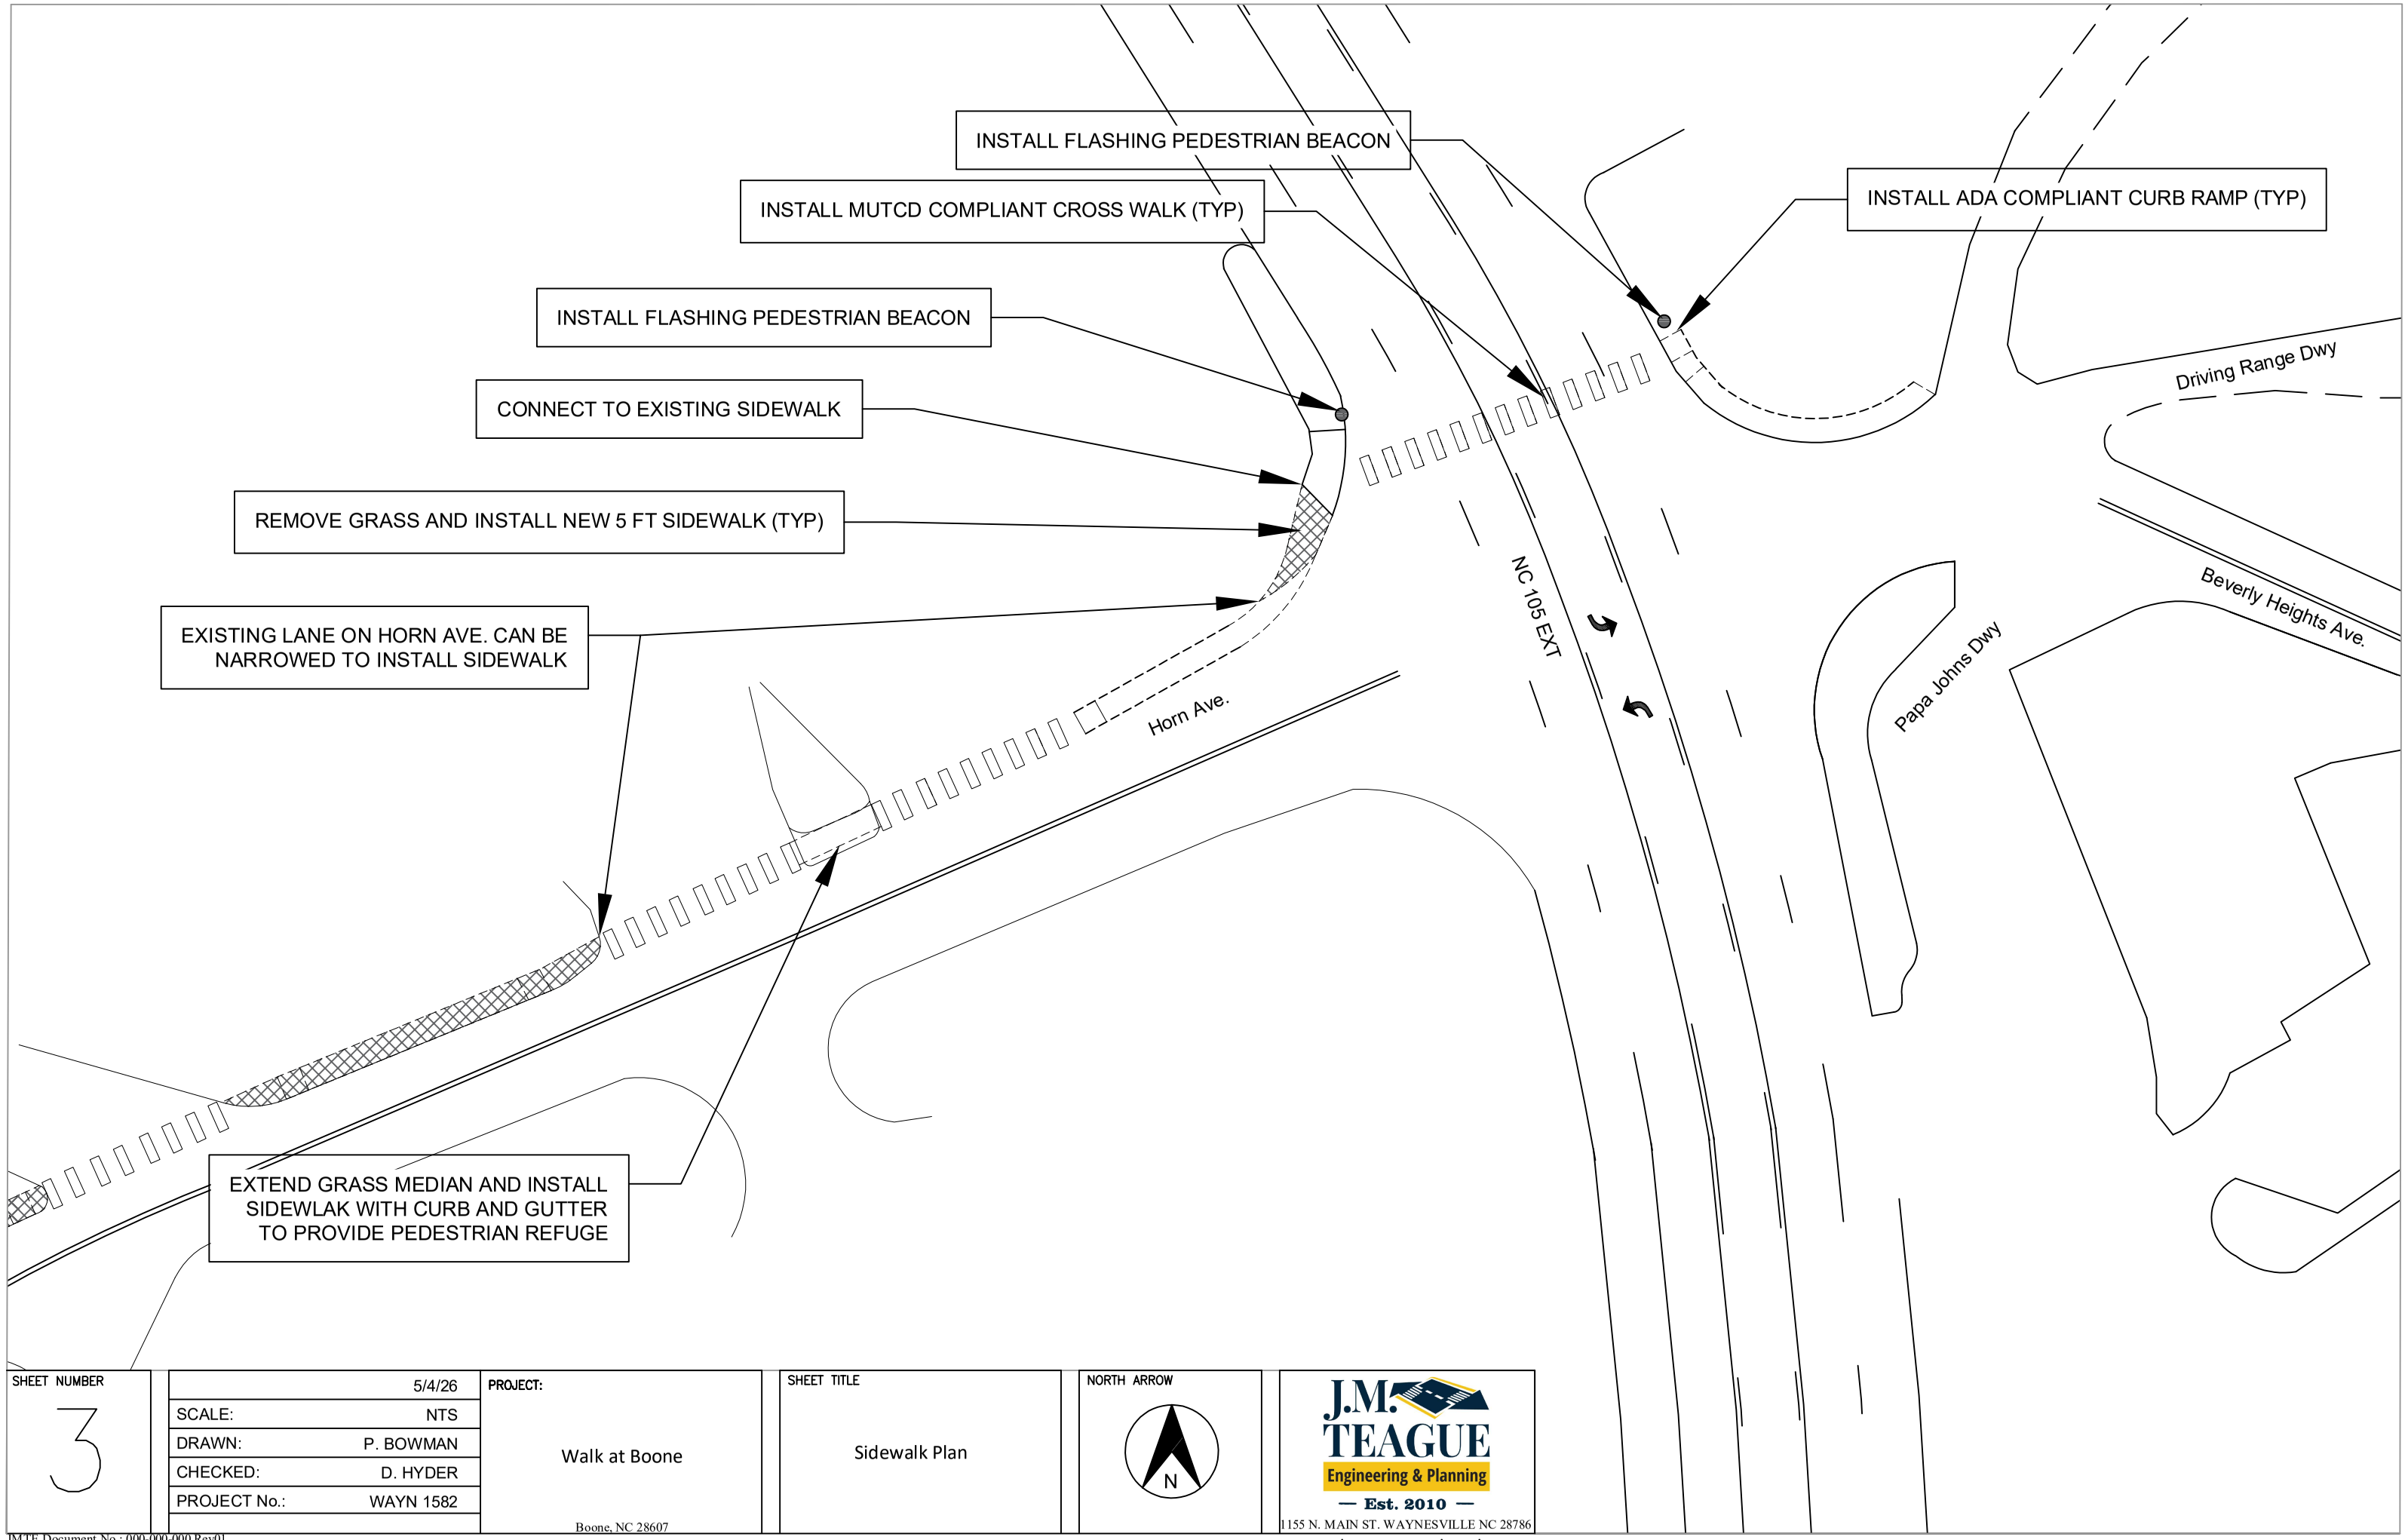

SHEET NUMBER: 3	5/4/26	PROJECT: Walk at Boone, Boone, NC 28607	SHEET TITLE: Sidewalk Plan	NORTH ARROW: N	J.M. TEAGUE Engineering & Planning — Est. 2010 — 1155 N. MAIN ST. WAYNESVILLE NC 28786
	SCALE: NTS				
	DRAWN: P. BOWMAN				
	CHECKED: D. HYDER				
	PROJECT No.: WAYN 1582				