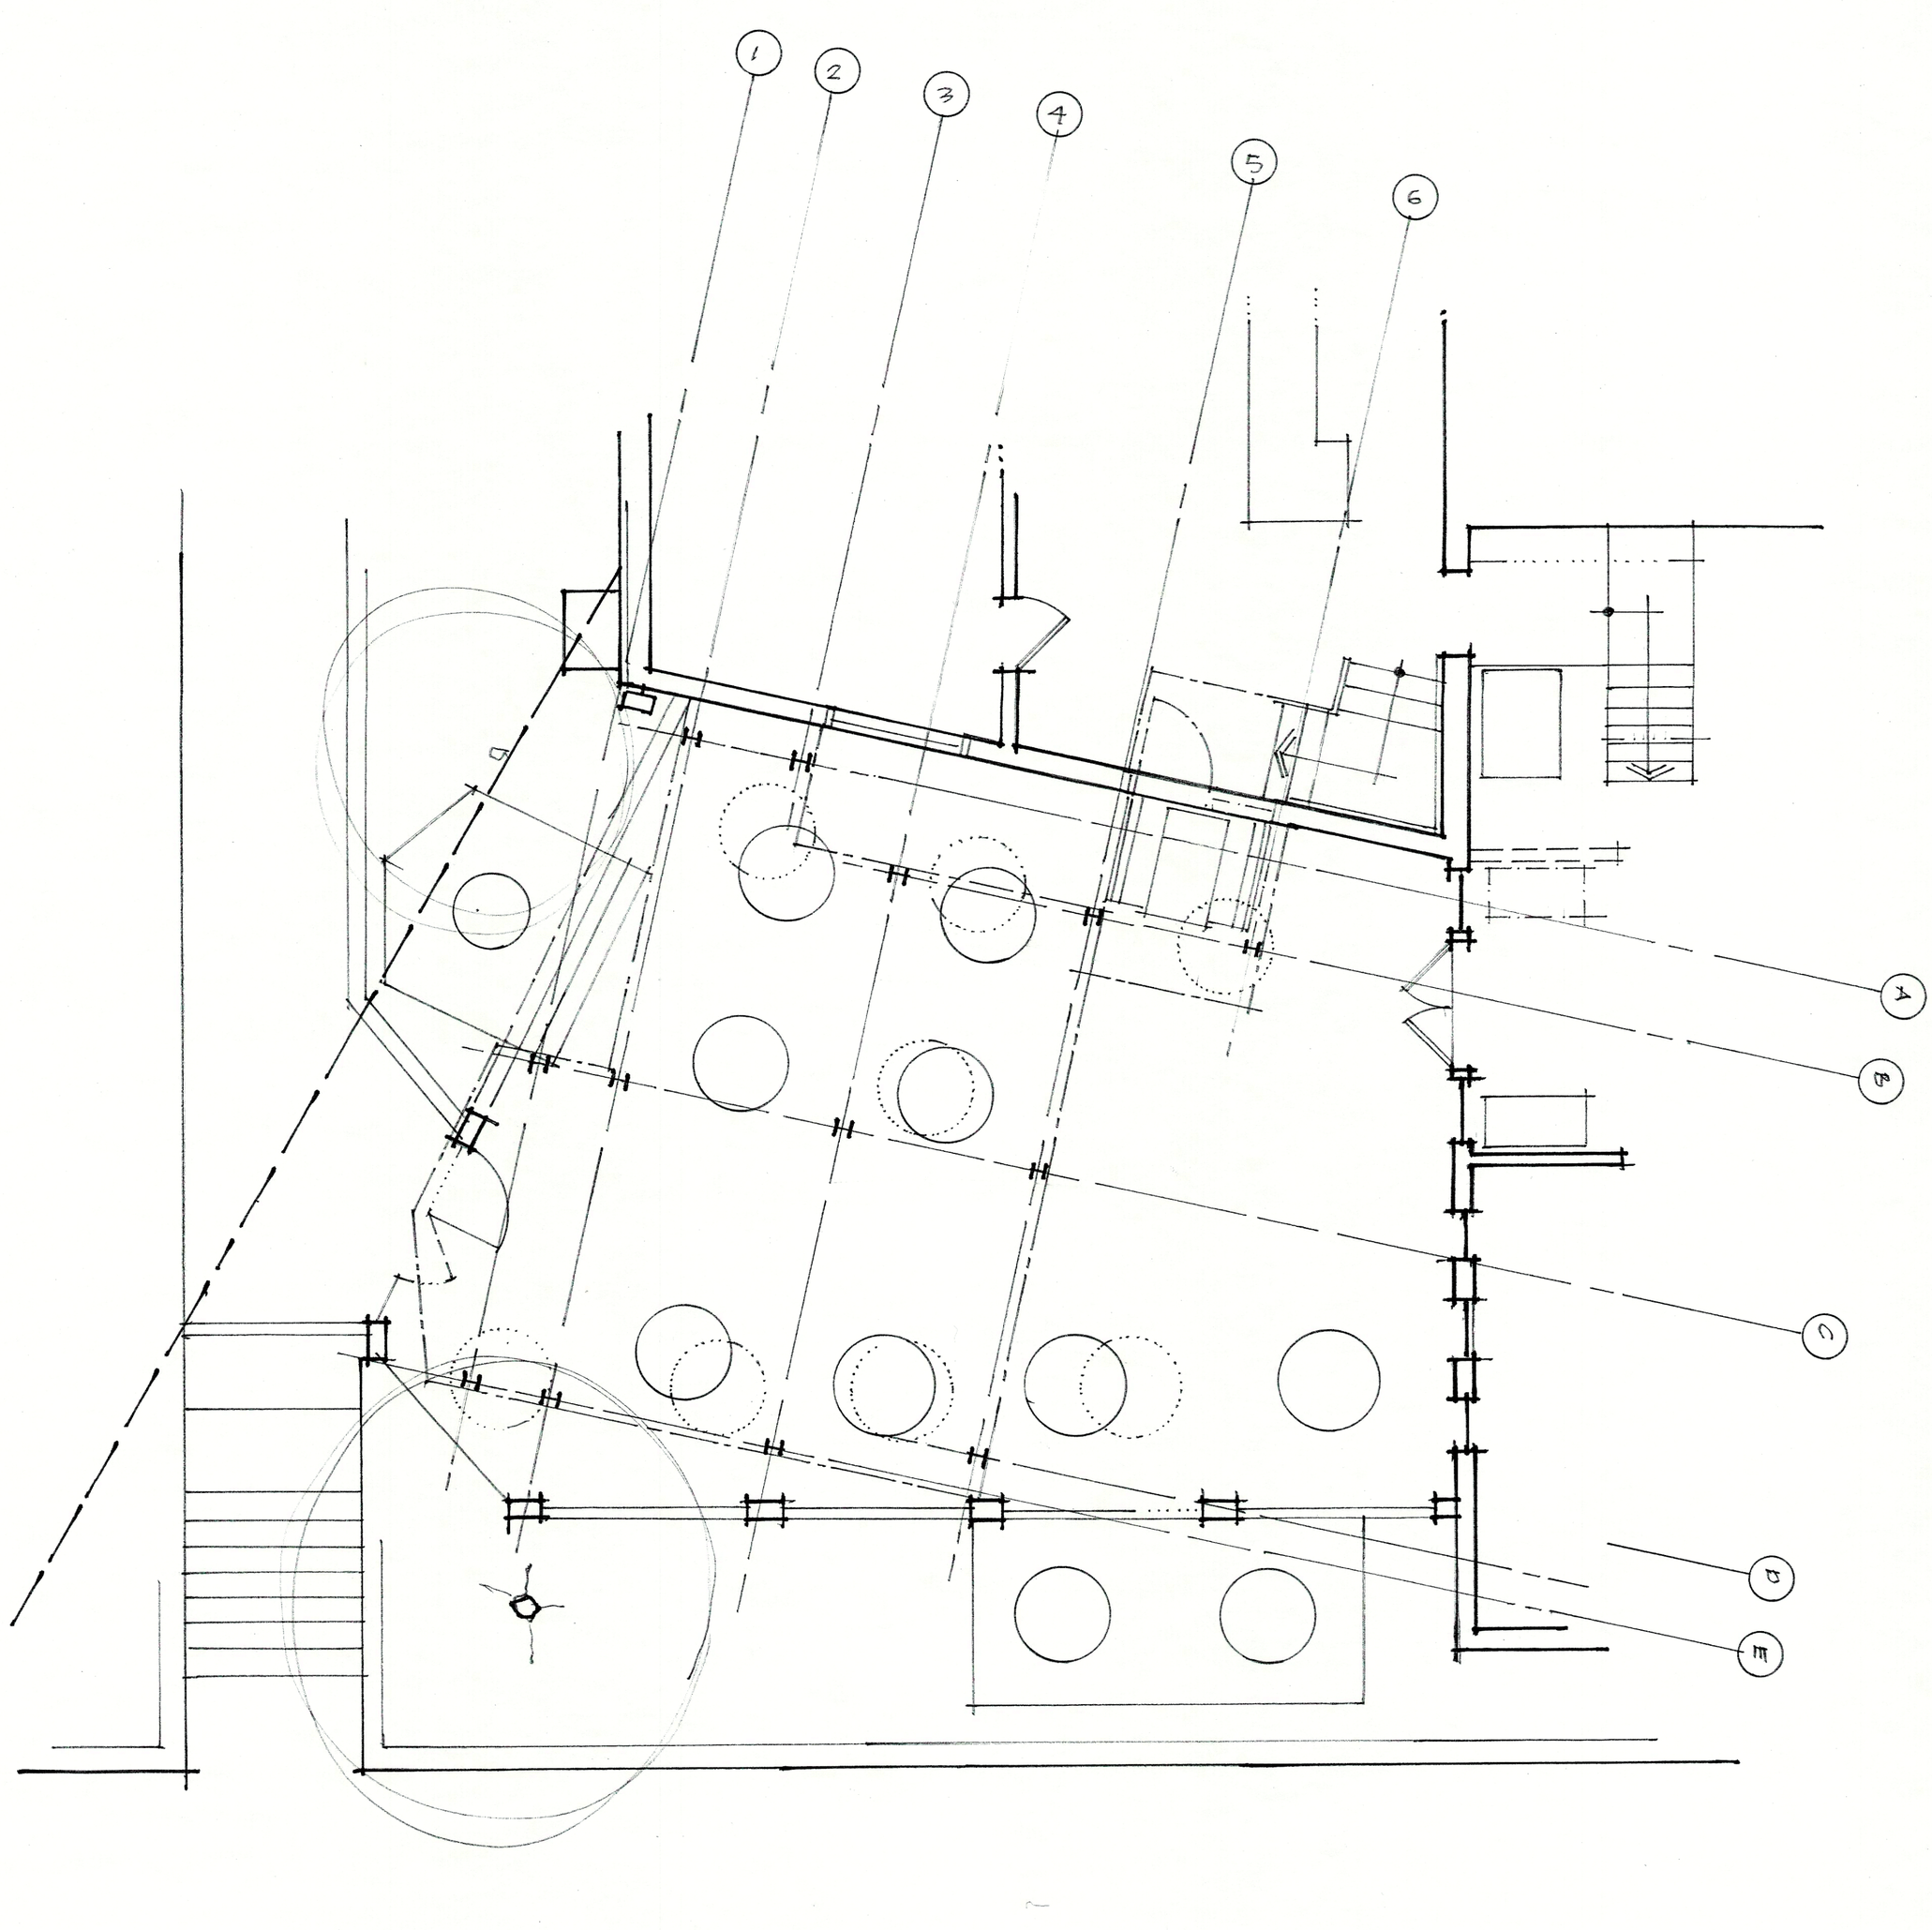


ADDITIONS AND IMPROVEMENTS TO:

MY FATHER'S PIZZA

110 CHERRY STREET


BLACK MOUNTAIN, North Carolina 28711


STEPHENS
SMITH
FARRELL
ARCHITECTURE

103 NINTH STREET
BLACK MOUNTAIN,
NC 28711

828 231 4915

SSF@ASHEVILLE
ARCHITECT.COM

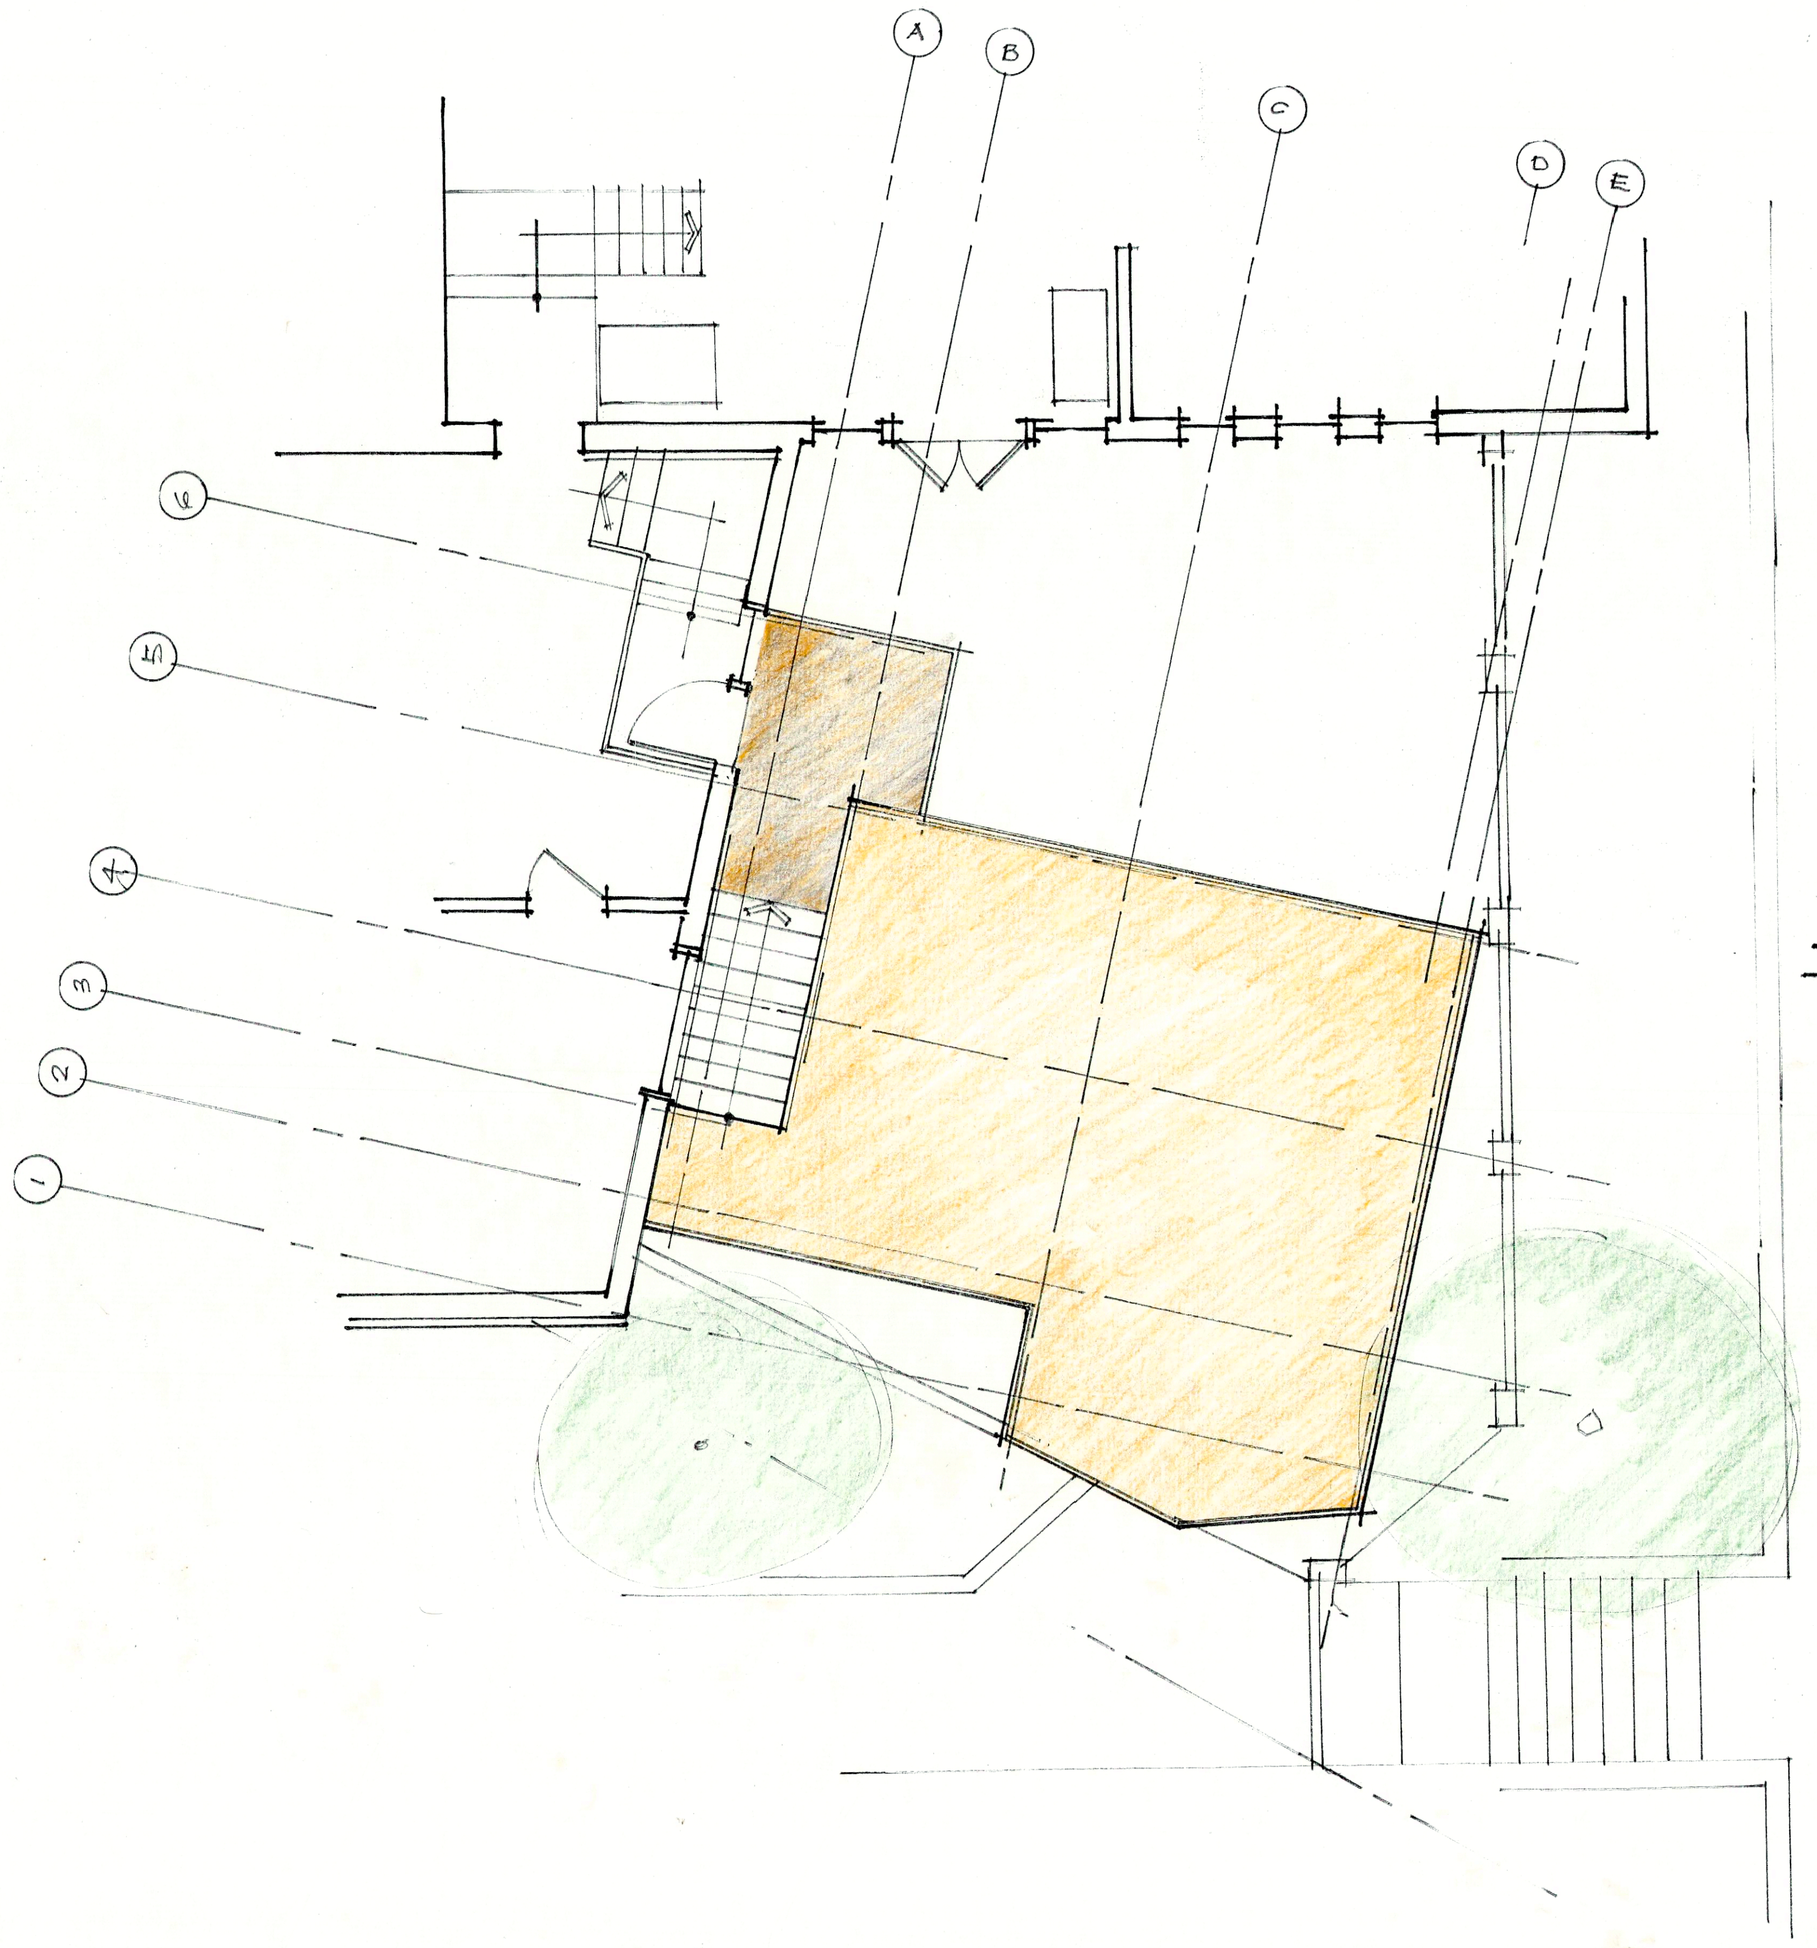

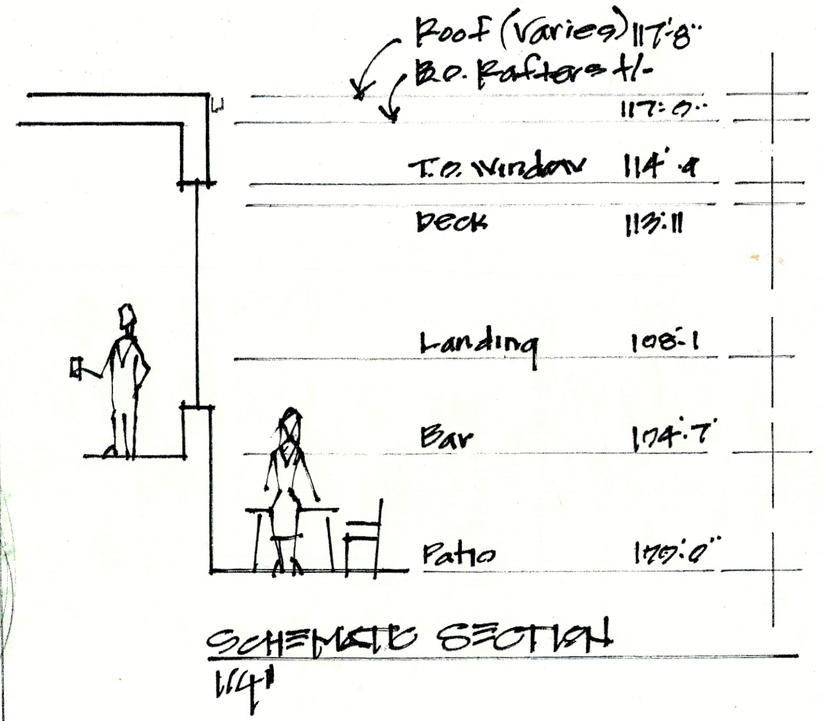

SCHEMATIC SECTION
1/4"


STEPHENS
SMITH
FARRELL
ARCHITECTURE

103 NINTH STREET
BLACK MOUNTAIN,
NC 28711

828 231 4915

SSF@ASHEVILLE
ARCHITECT.COM

ADDITIONS AND IMPROVEMENTS TO:
MY FATHER'S PIZZA
110 CHERRY STREET
BLACK MOUNTAIN, NORTH CAROLINA 28711

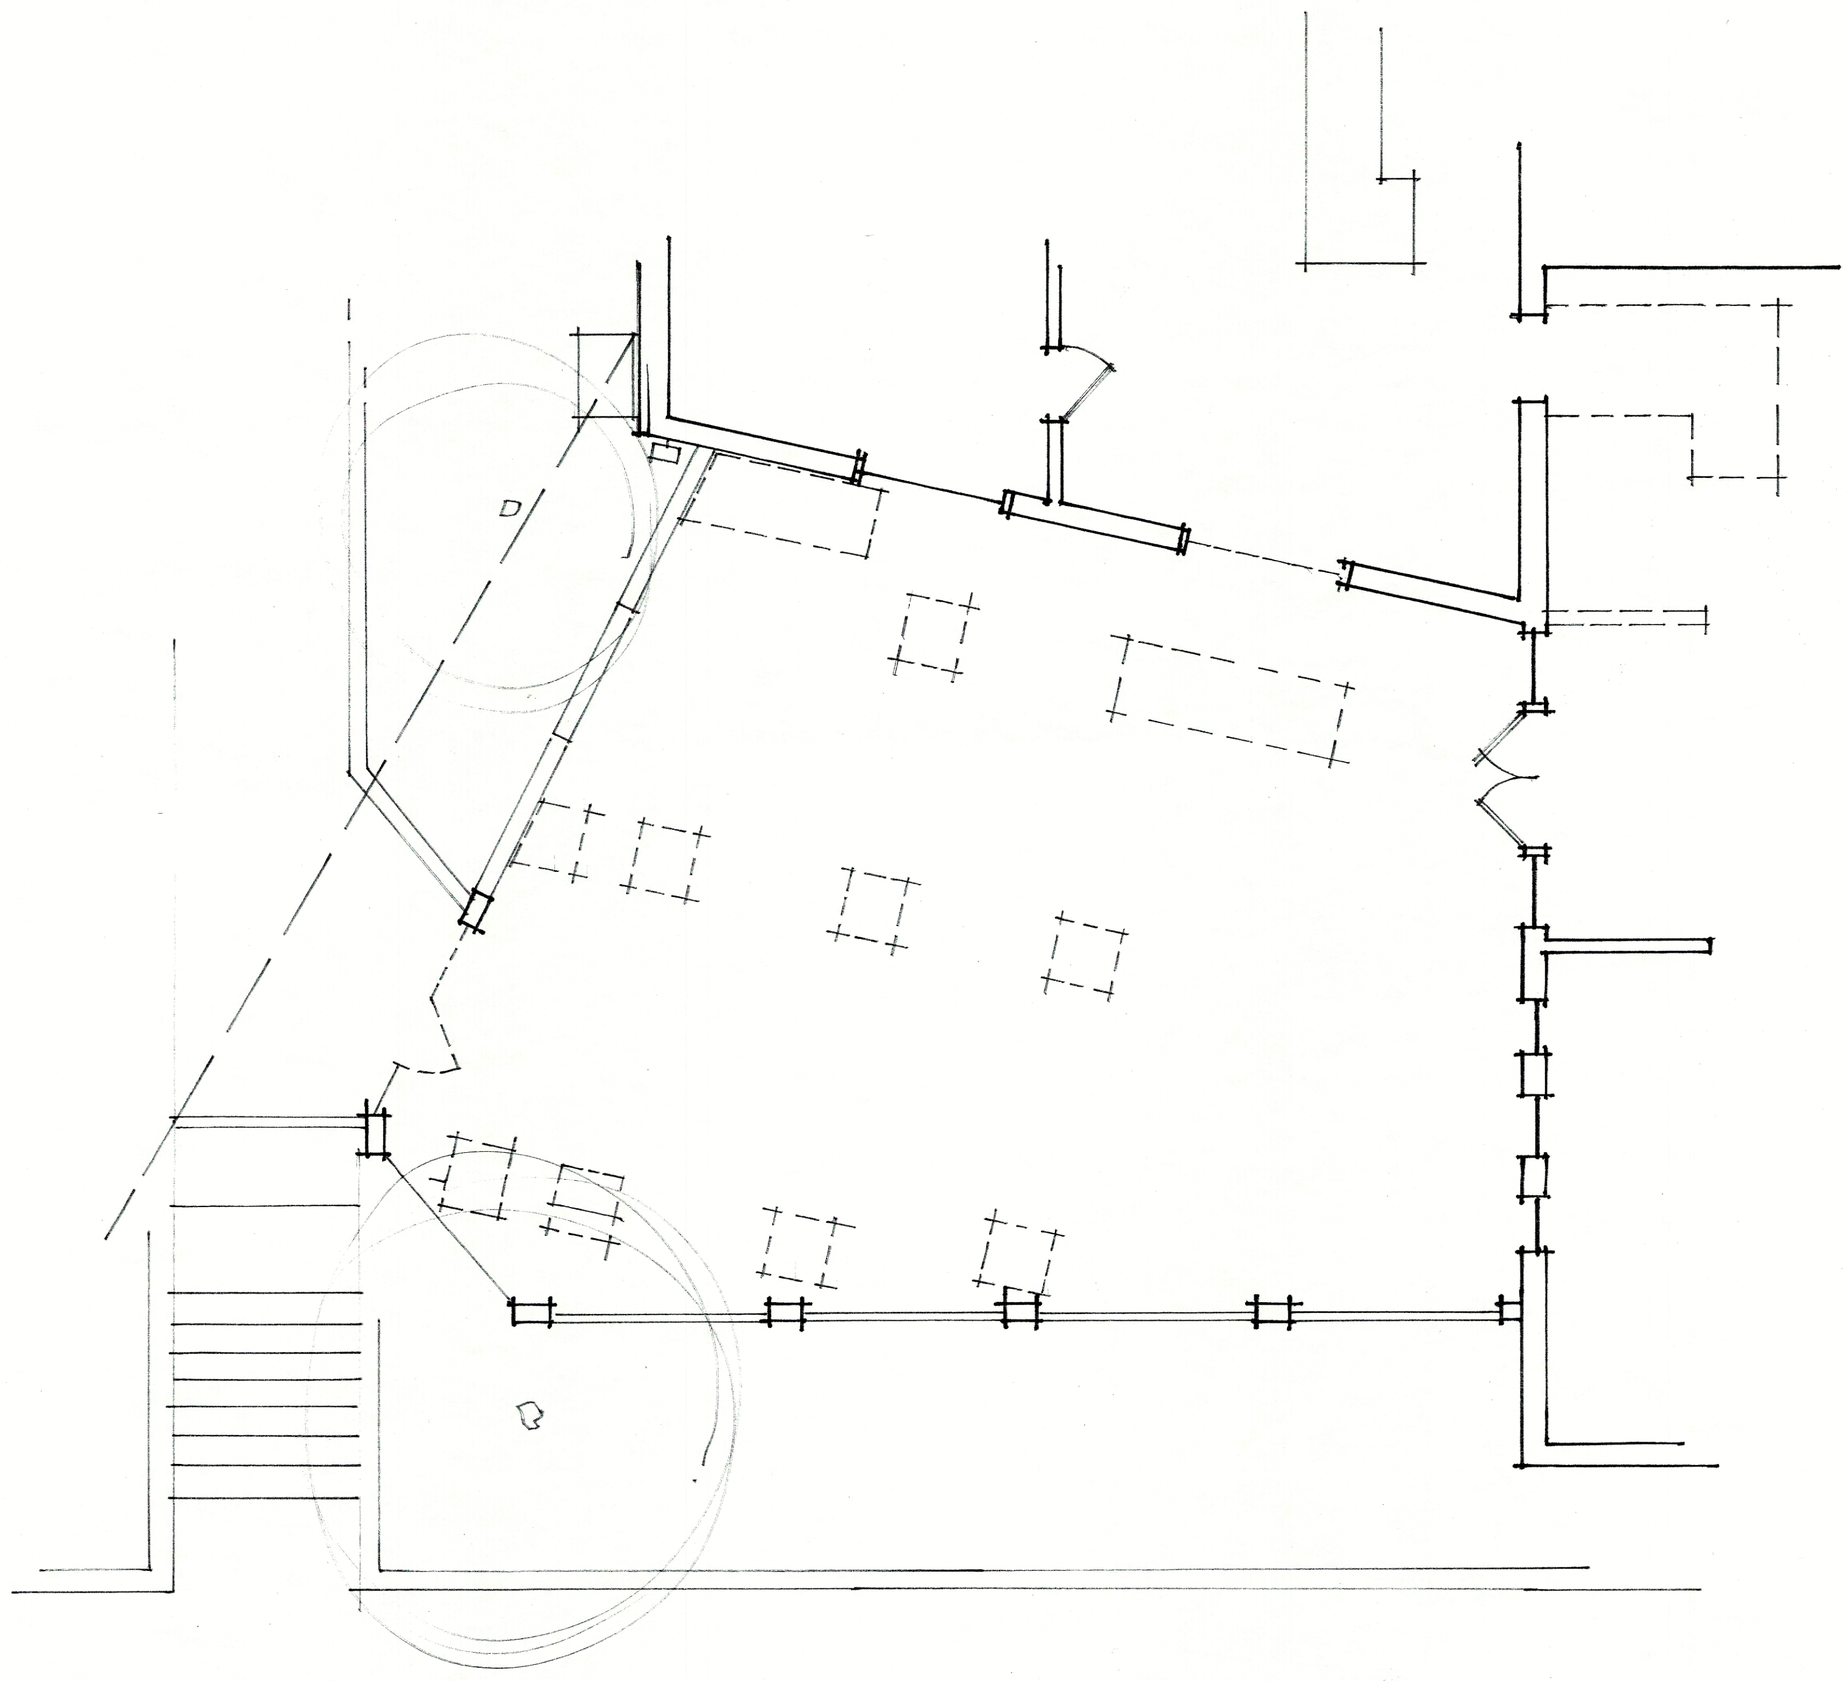

ADDITIONS AND IMPROVEMENTS TO:

MY FATHER'S PIZZA

110 CHERRY STREET

BLACK MOUNTAIN, NORTH CAROLINA 28711

STEPHENS
SMITH
FARRELL
ARCHITECTURE

103 NINTH STREET
BLACK MOUNTAIN,
NC 28711

828 231 4915

SSF@ASHEVILLE
ARCHITECT.COM