
§ 96-02. Design Diagram

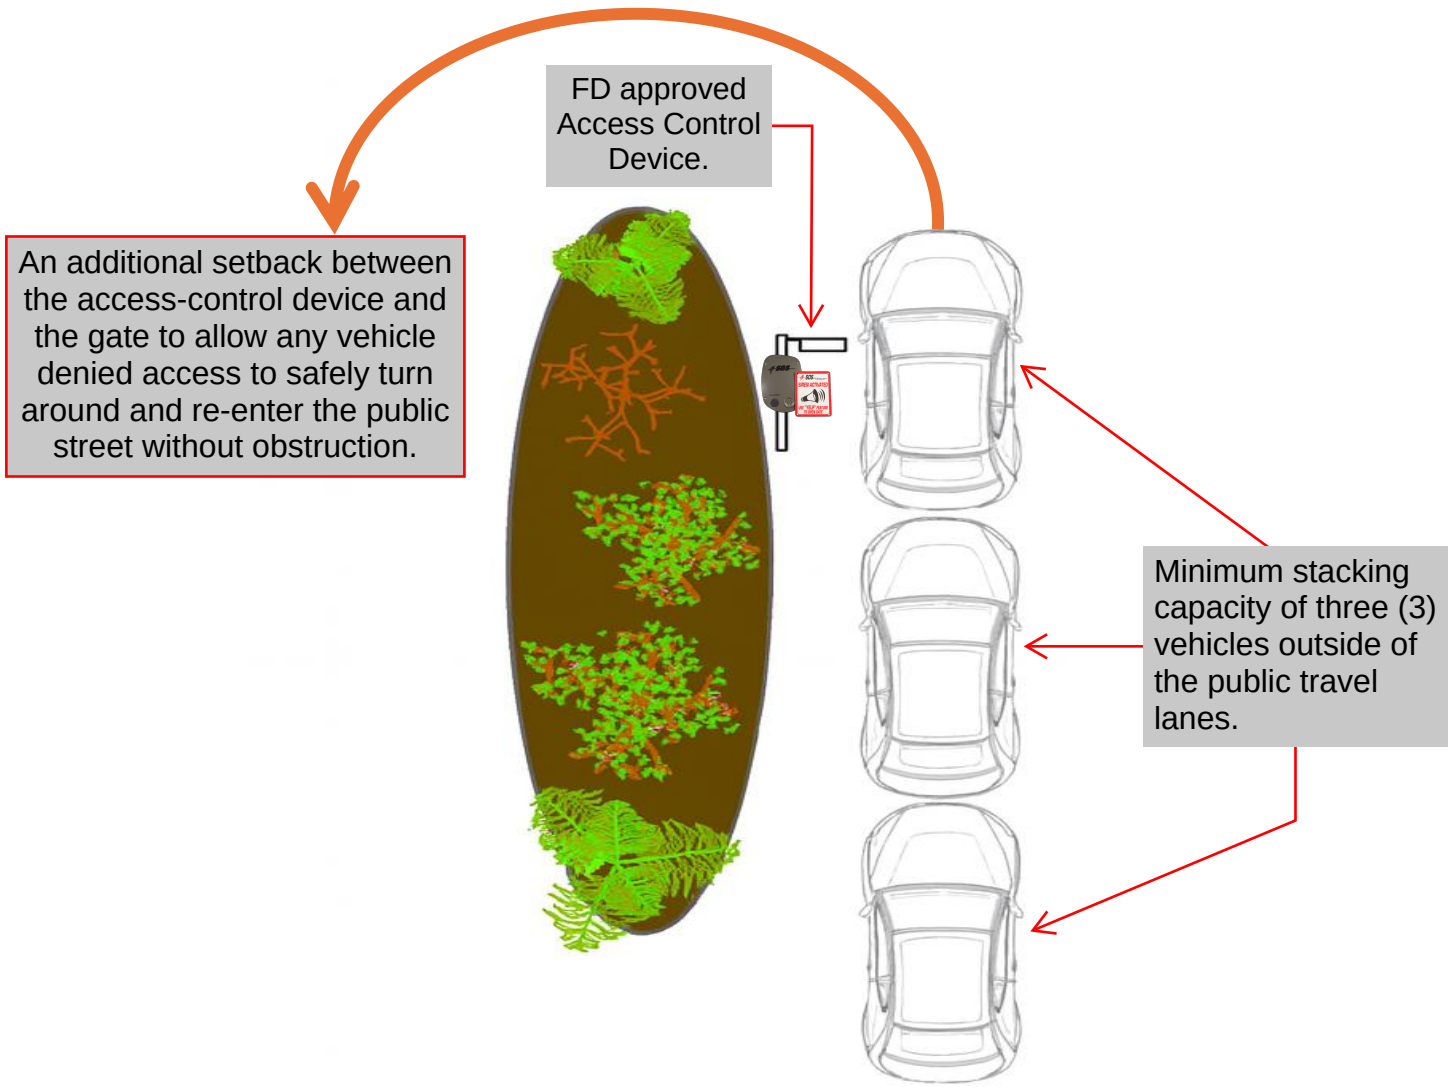

The approach and departure areas on both sides of a gated entrance shall provide adequate setbacks and proper alignment to ensure free, unobstructed access for emergency vehicles through the entrance.