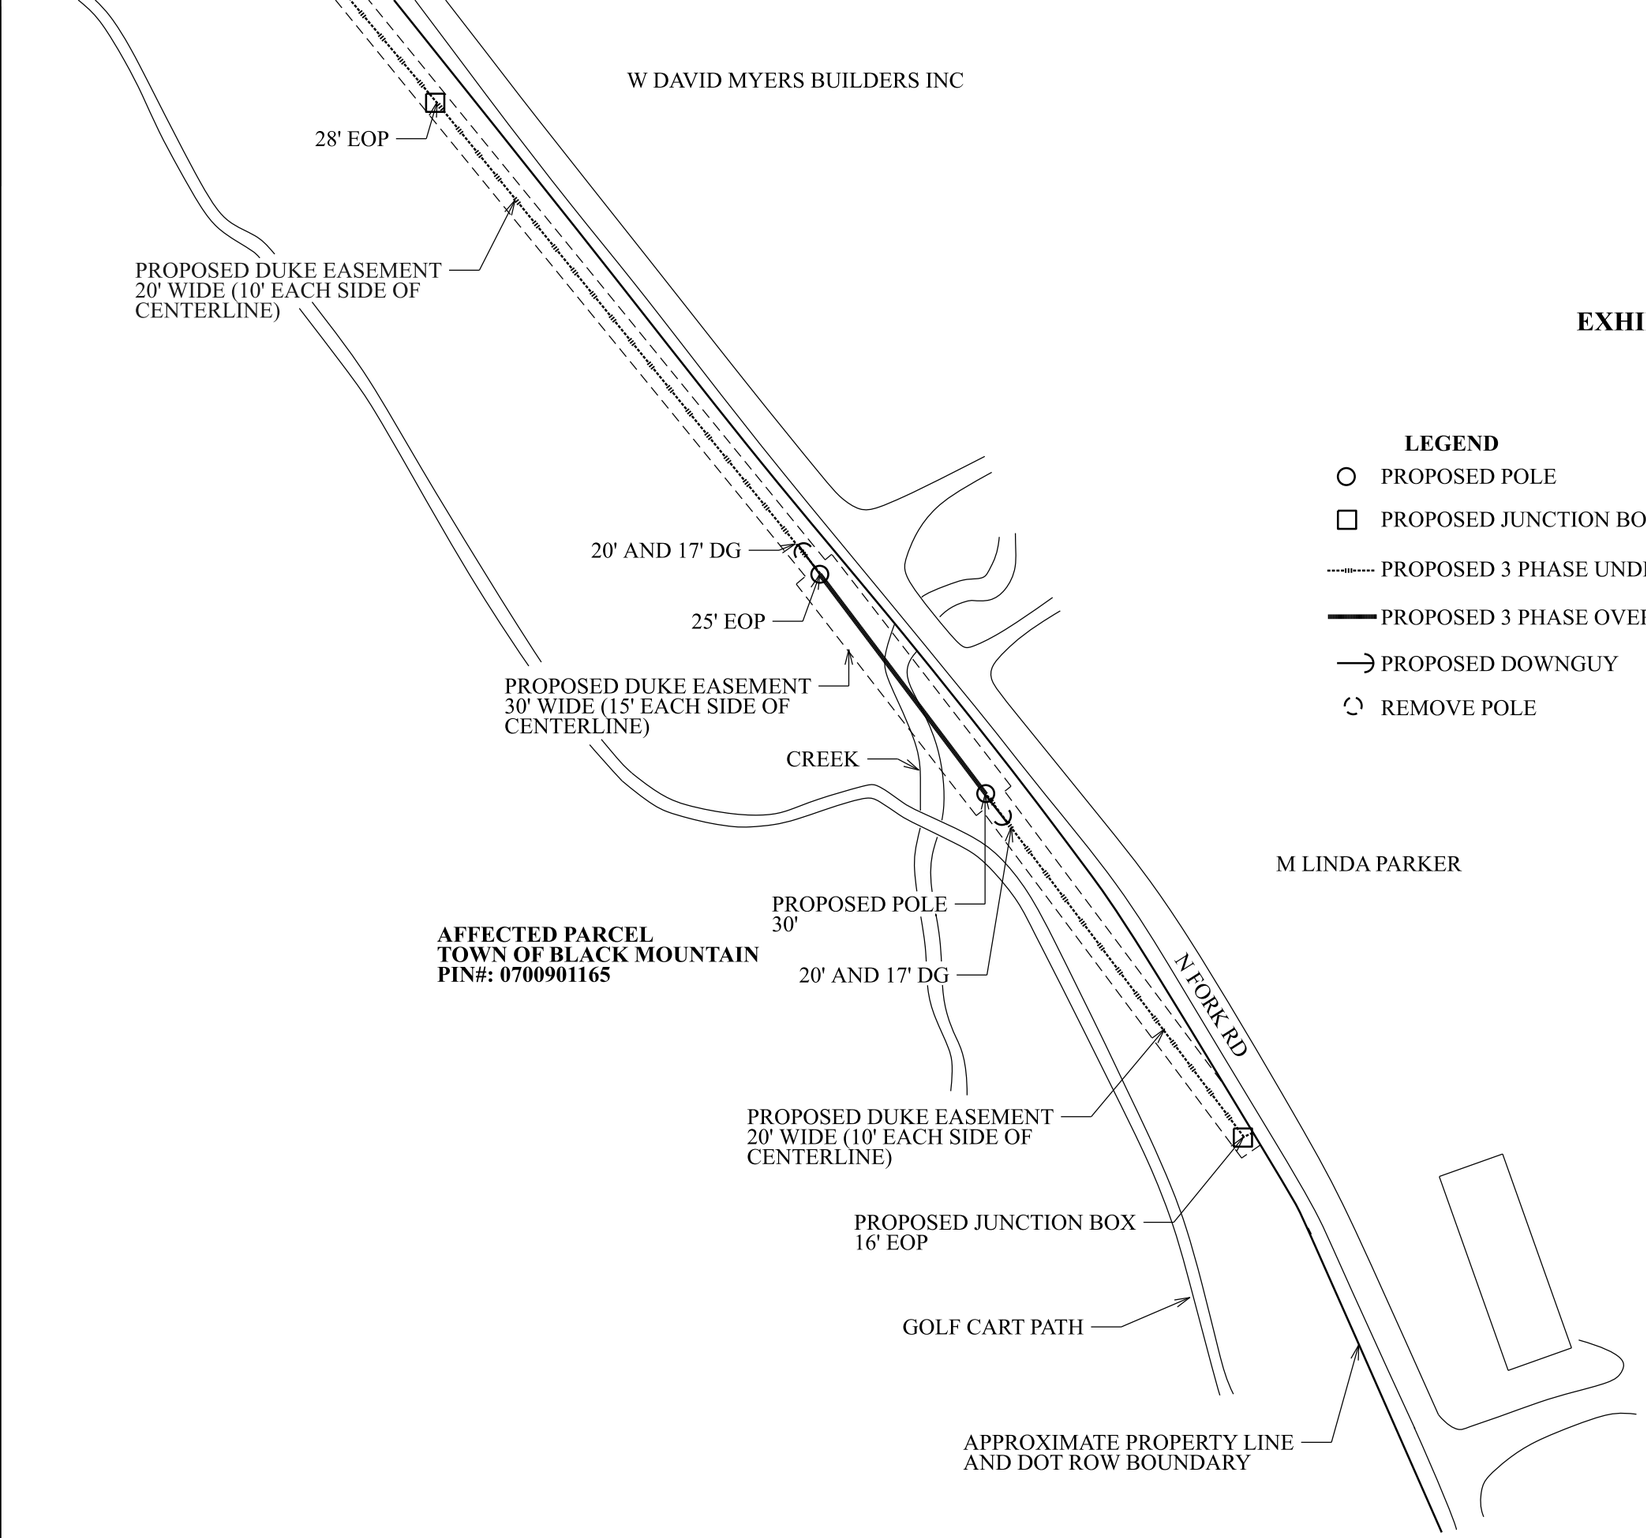



**AFFECTED PARCEL**
**TOWN OF BLACK MOUNTAIN**
**PIN#: 0700901165**

## EXHIBIT A

**NOT TO SCALE**

N

**LEGEND**

- PROPOSED POLE
- PROPOSED JUNCTION BOX
- PROPOSED 3 PHASE UNDERGROUND
- PROPOSED 3 PHASE OVERHEAD
- PROPOSED DOWNGUY
- REMOVE POLE

| | |
|---|---|
| Work Order Number | 57906022 |
| Customer/Contact | |
| Contact Phone | |
| Job Site Address | |
| City | BLACK MOUNTAIN |
| County | BUNCOMBE |
| State, Zip | NC, 28711 |
| Designer | Shawn Keene |
| Designer Phone | |
| Circuit ID | |
| Primary Voltage | |
| Permit Required | Yes __ No_ _ |
| Permit Type No. | |
| Permit type/No. 2 | |
| Permit Type/No. 3 | |
| Revision Date | |

Sheet: 1 of 2
Scale = NTS


THIS MAP MAY NOT BE A CERTIFIED SURVEY AND HAS NOT BEEN REVIEWED BY LOCAL GOVERNMENT AGENCY FOR COMPLIANCE WITH ANY APPLICABLE LAND DEVELOPMENT REGULATIONS AND HAS NOT BEEN REVIEWED FOR COMPLIANCE WITH RECORDING REQUIREMENTS FOR PLAT

## EXHIBIT A

**DRAWING NOT TO SCALE**

**LEGEND**

- PROPOSED POLE
- PROPOSED JUNCTION BOX
- PROPOSED 3 PHASE UNDERGROUND
- PROPOSED 3 PHASE OVERHEAD
- PROPOSED DOWNGUY
- REMOVE POLE

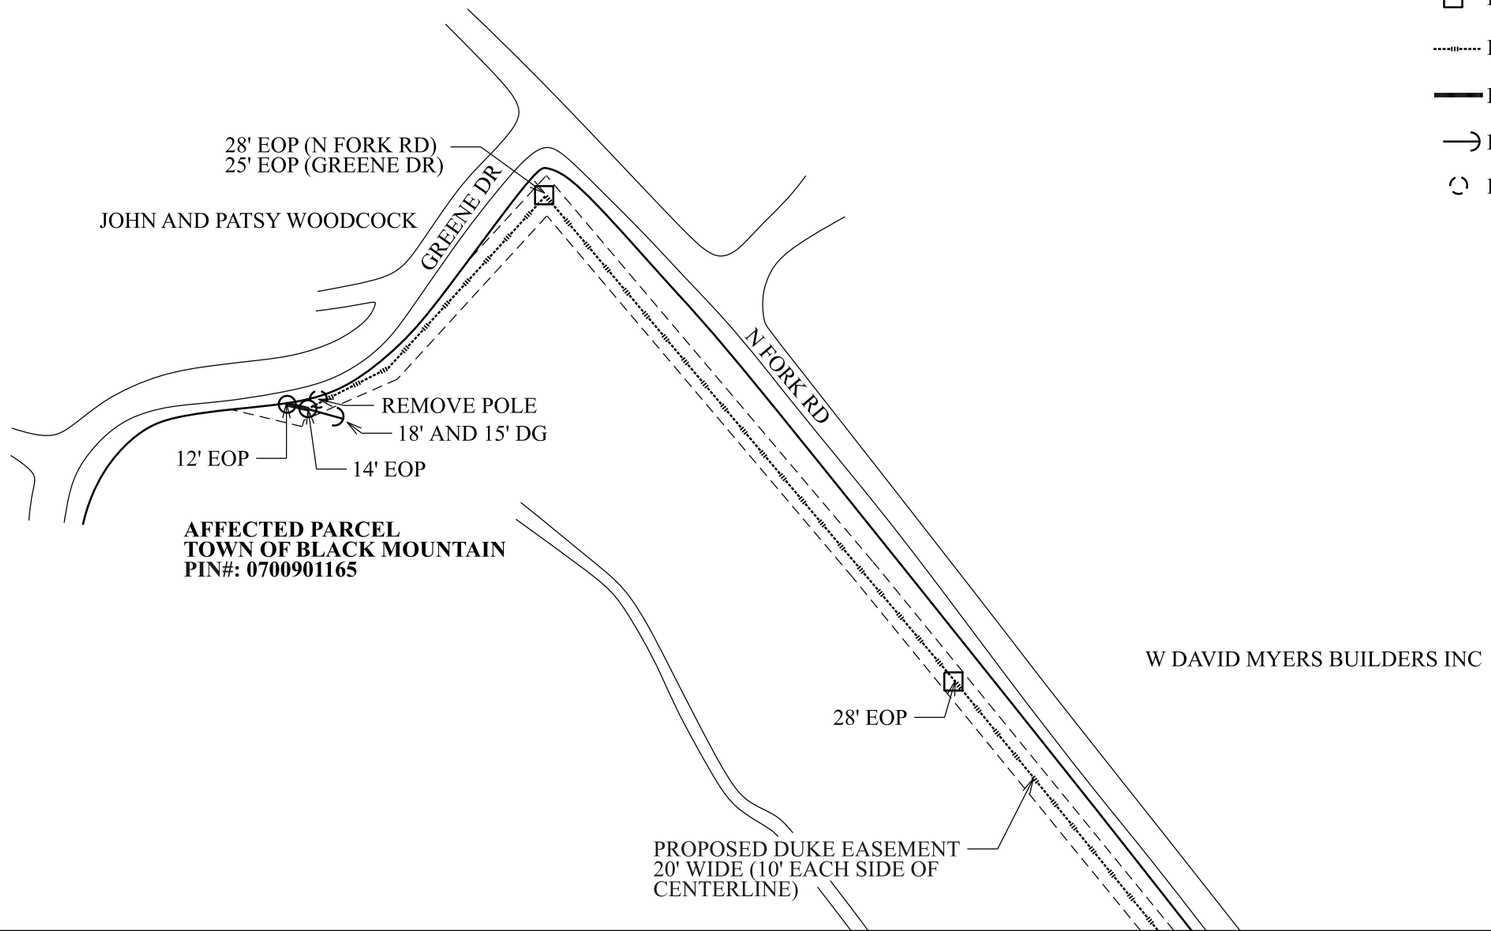


| | |
|---|---|
| Work Order Number | 57906022 |
| Customer/Contact | |
| Contact Phone | |
| Job Site Address | |
| City | BLACK MOUNTAIN |
| County | BUNCOMBE |
| State, Zip | NC, 28711 |
| Designer | Shawn Keene |
| Designer Phone | |
| Circuit ID | |
| Primary Voltage | |
| Permit Required | Yes __ No_ _ |
| Permit Type No. | |
| Permit type/No. 2 | |
| Permit Type/No. 3 | |
| Revision Date | |

Sheet 2 OF 2
Scale = NTS