
LEGEND

- ELECTRICALLY ACTUATED PLUG VALVE
- FLOW ARROW
- BYPASS OPERATION
- FM — FLOW METER
- EXISTING PIPING
- PROPOSED PIPING
- EXISTING EQUIPMENT
- PROPOSED EQUIPMENT

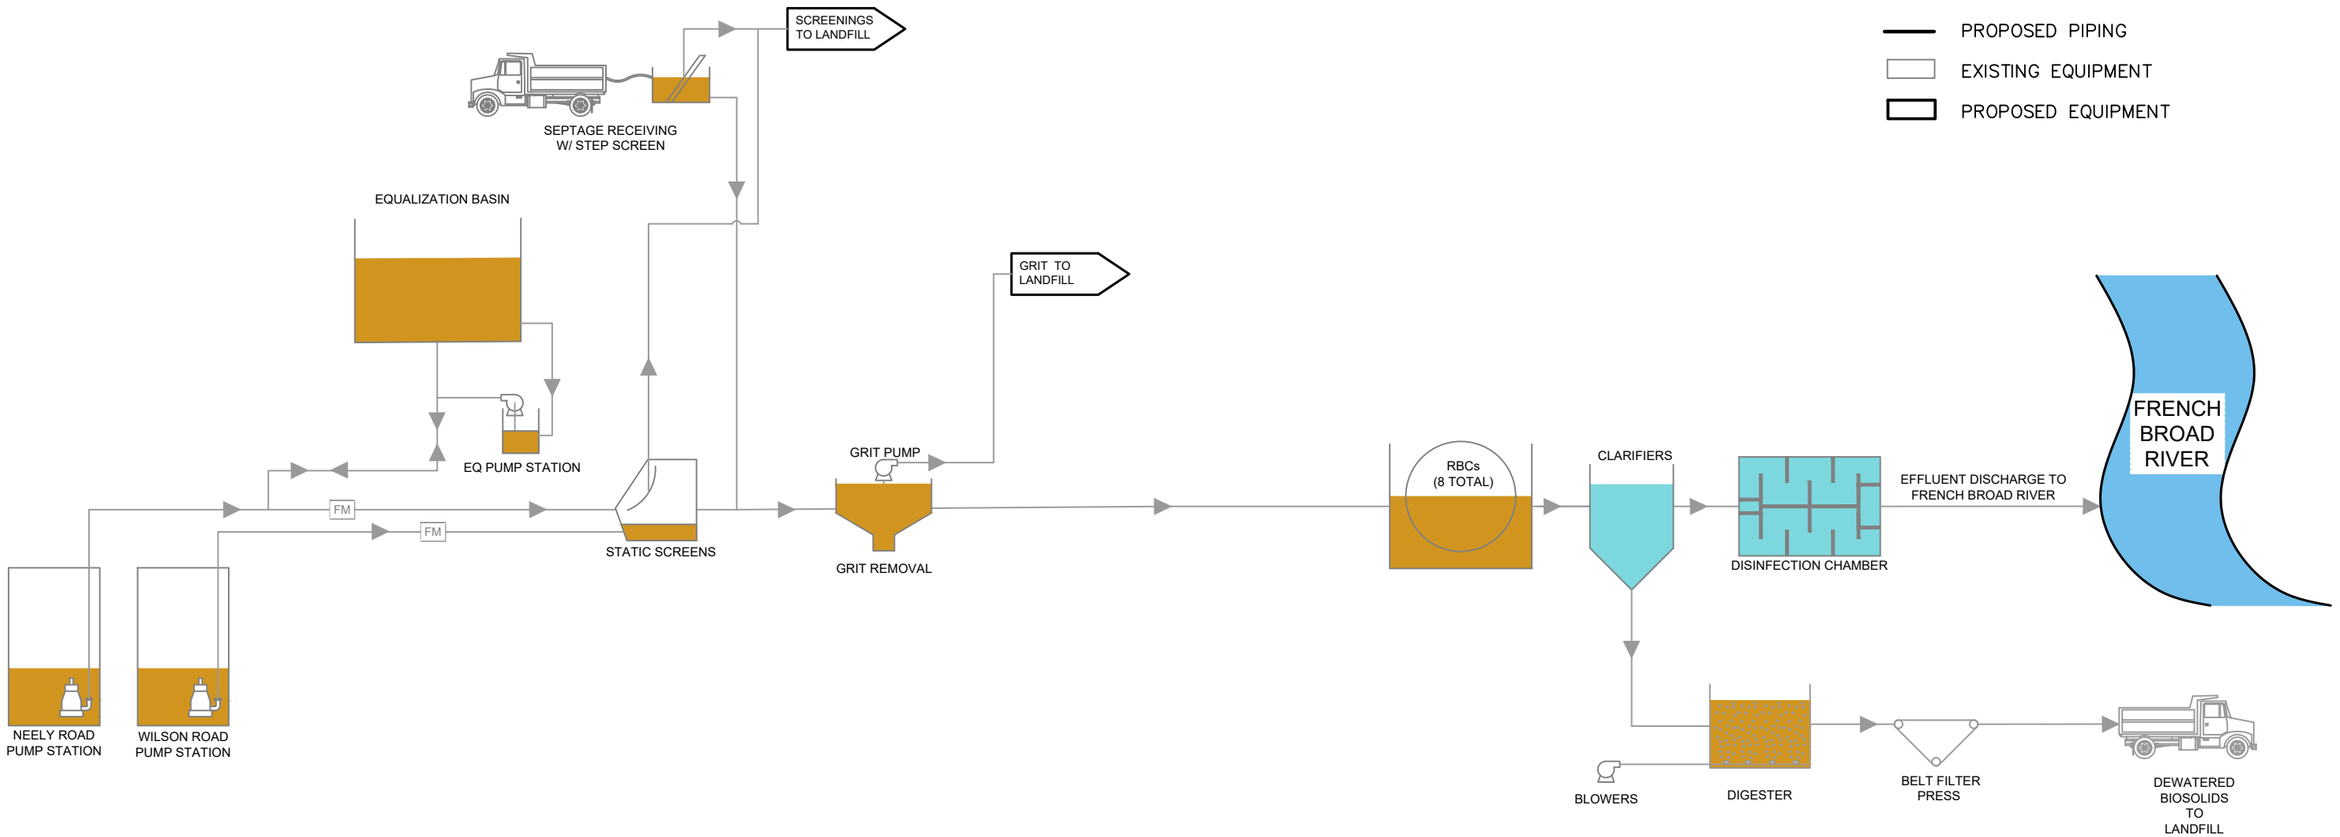

Date: 03/01/2024


Scale: N.T.S.

Project #:

KCI TECHNOLOGIES
ENGINEERS | PLANNERS | SCIENTISTS | CONSTRUCTION MANAGERS
106 Clair Drive Piedmont, South Carolina 29673-7771
Phone: (864) 269-0890 Fax: (713) 237-9801

WWTP UPGRADES - EXISTING PFD

BREVARD WWTP
CITY OF BREVARD
BREVARD, NORTH CAROLINA

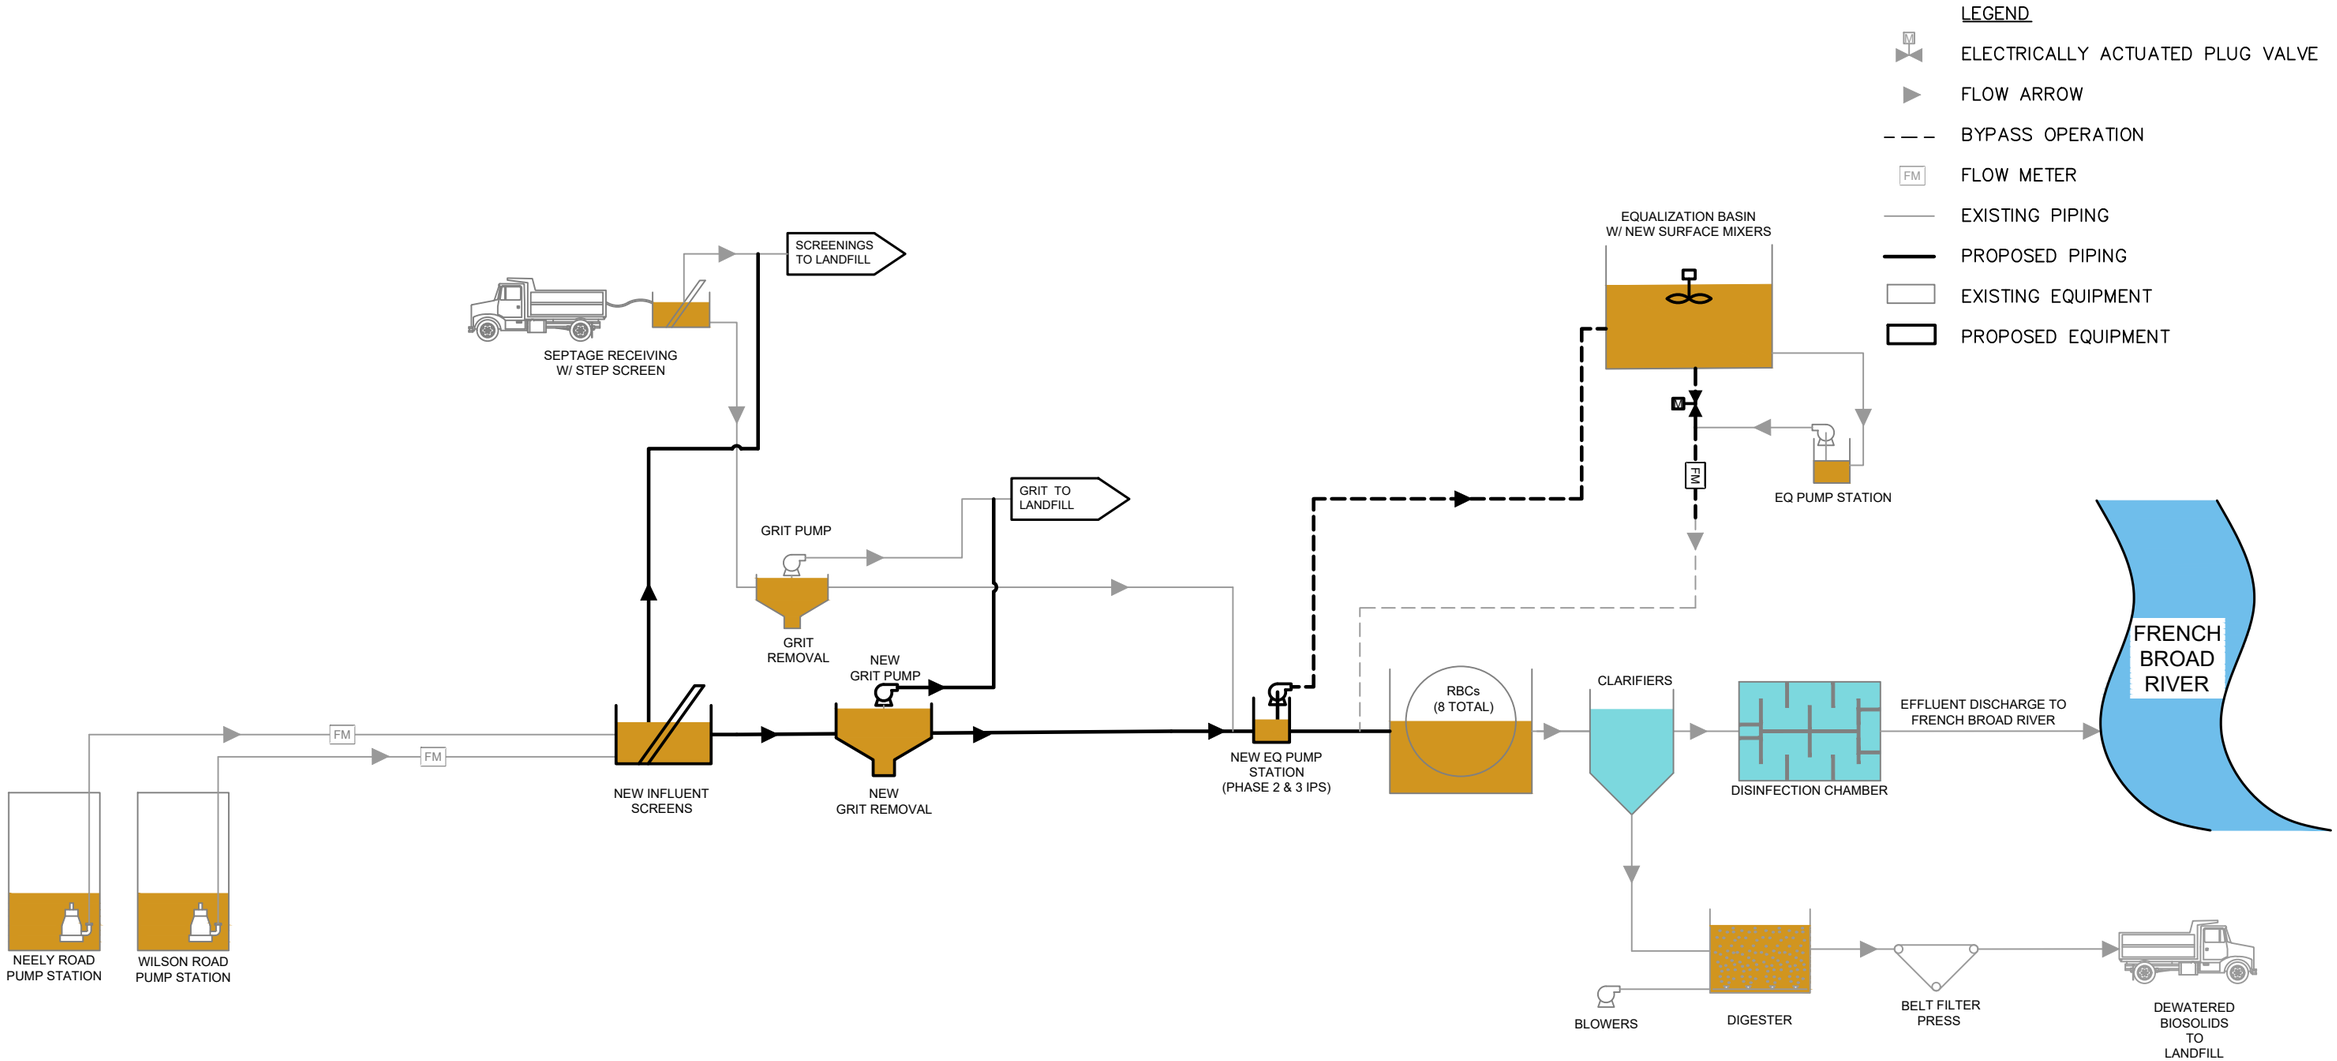

Date: 03/01/2024


Scale: N.T.S.

Project #:

KCI TECHNOLOGIES
ENGINEERS | PLANNERS | SCIENTISTS | CONSTRUCTION MANAGERS
106 Clair Drive Piedmont, South Carolina 29673-7771
Phone: (864) 269-0890 Fax: (713) 237-9801

WWTP UPGRADES - PHASE 1 PFD (HEADWORKS ONLY)

BREVARD WWTP
CITY OF BREVARD
BREVARD, NORTH CAROLINA

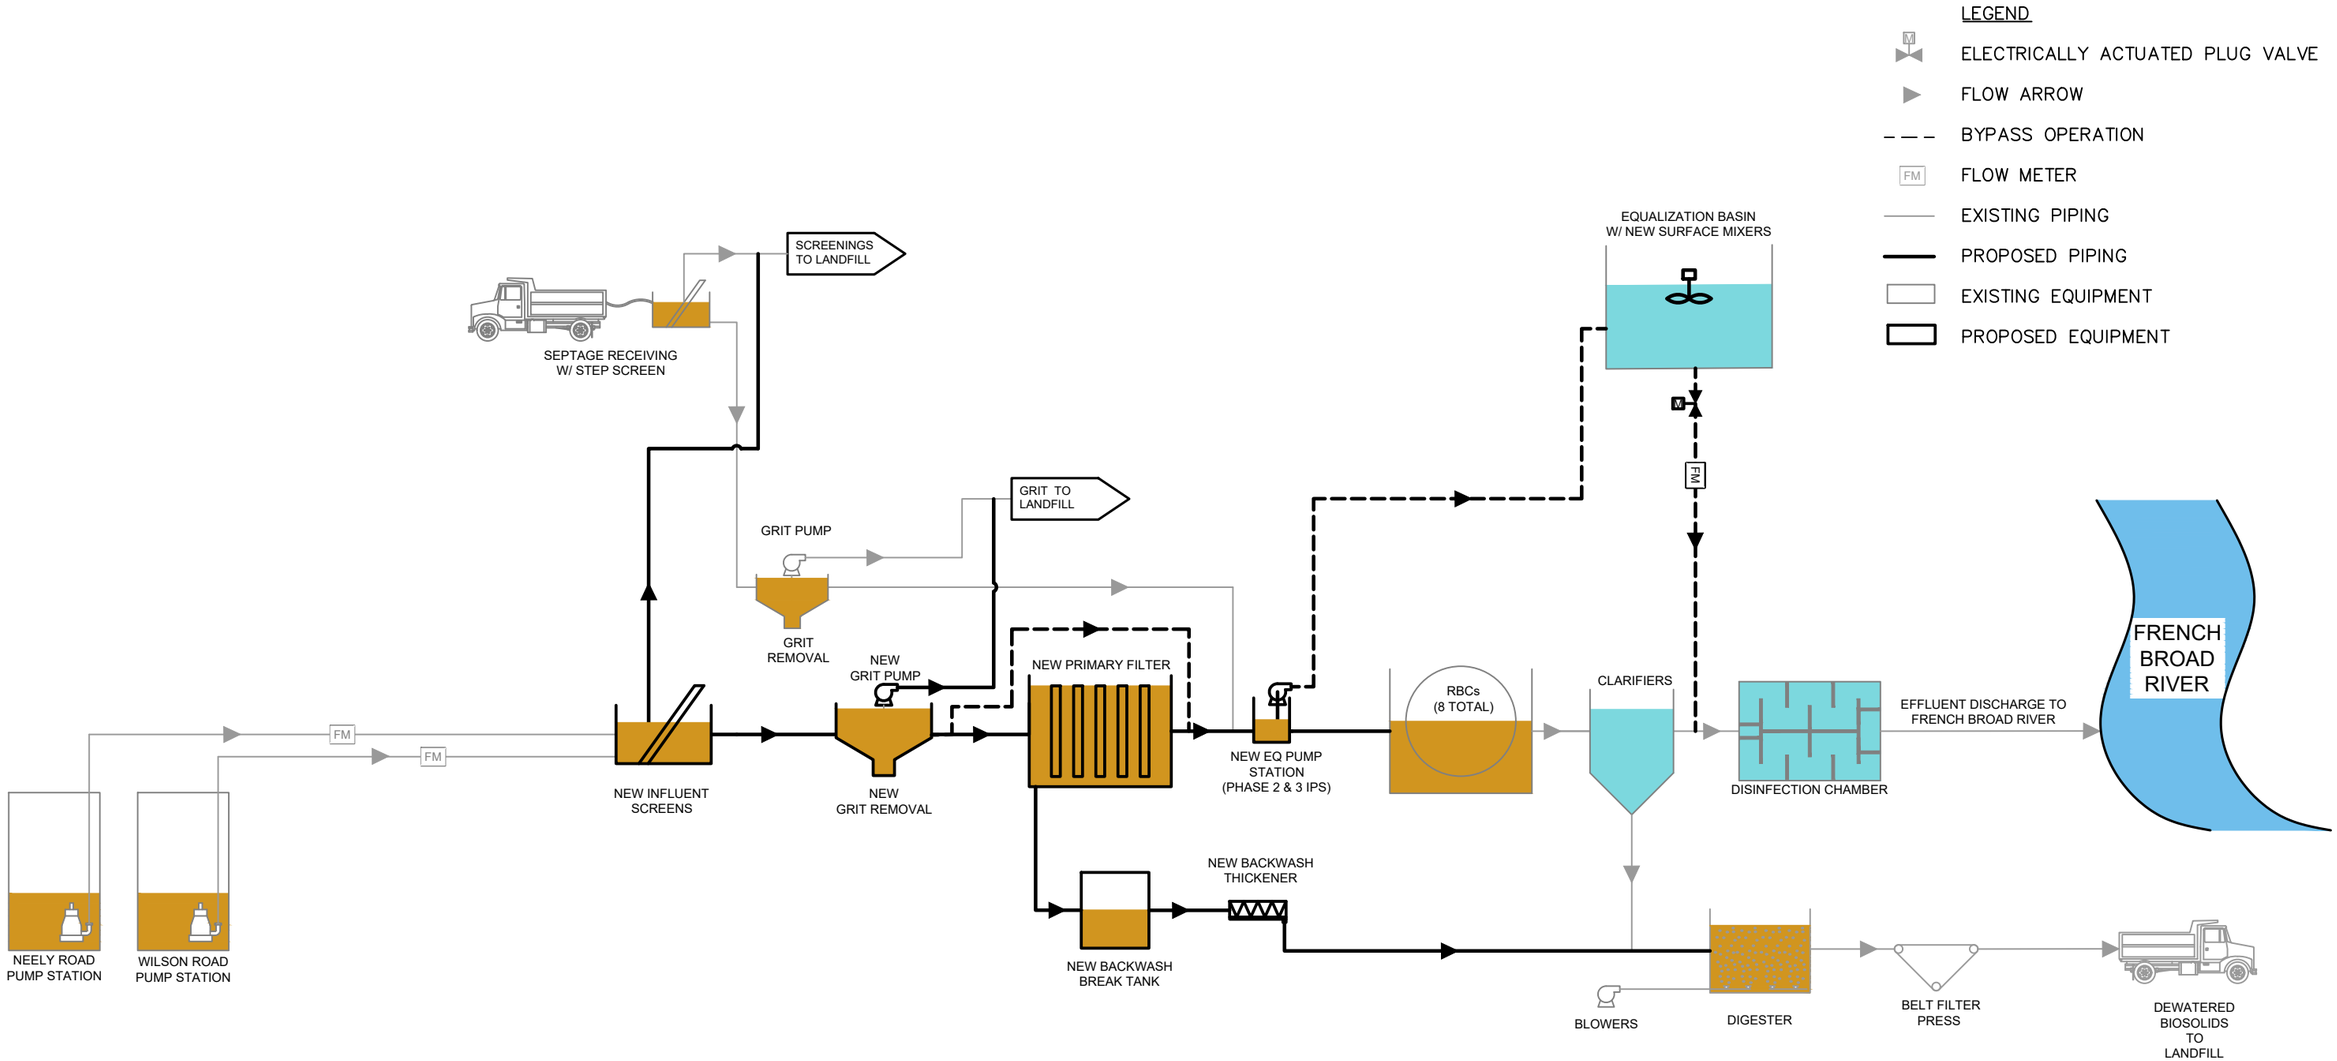


Date:	03/01/2024
Scale:	N.T.S.
Project #:	

KCI TECHNOLOGIES
ENGINEERS | PLANNERS | SCIENTISTS | CONSTRUCTION MANAGERS
106 Clair Drive Piedmont, South Carolina 29673-7771
Phone: (864) 269-0890 Fax: (713) 237-9801

WWTP UPGRADES - PHASE 1 PFD

BREVARD WWTP
CITY OF BREVARD
BREVARD, NORTH CAROLINA

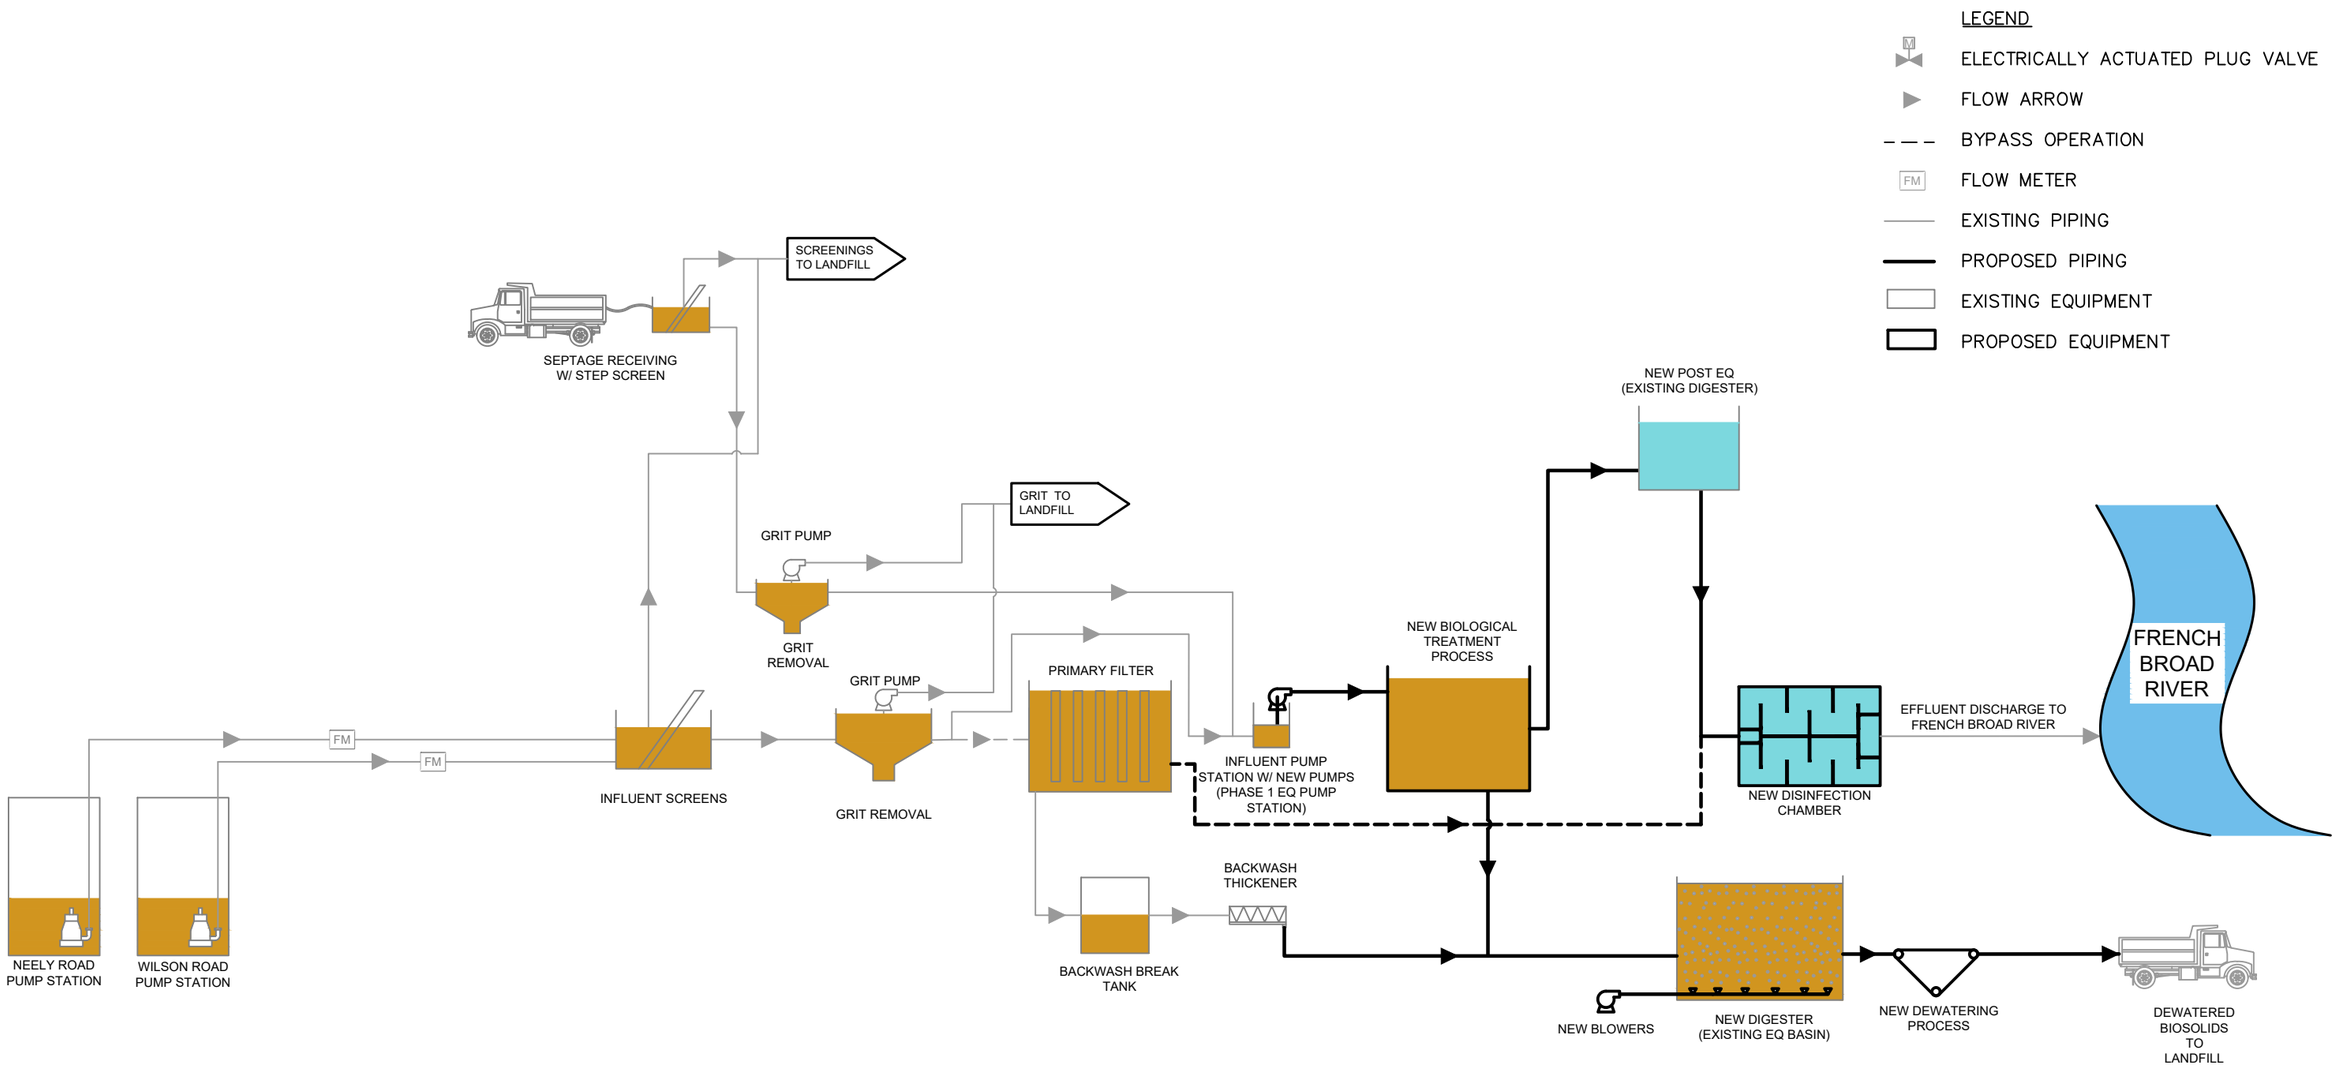


Date:	03/01/2024
Scale:	N.T.S.
Project #:	

KCI TECHNOLOGIES
ENGINEERS | PLANNERS | SCIENTISTS | CONSTRUCTION MANAGERS
106 Clair Drive Piedmont, South Carolina 29673-7771
Phone: (864) 269-0890 Fax: (713) 237-9801

WWTP UPGRADES - PHASE 2 PFD

BREVARD WWTP
CITY OF BREVARD
BREVARD, NORTH CAROLINA

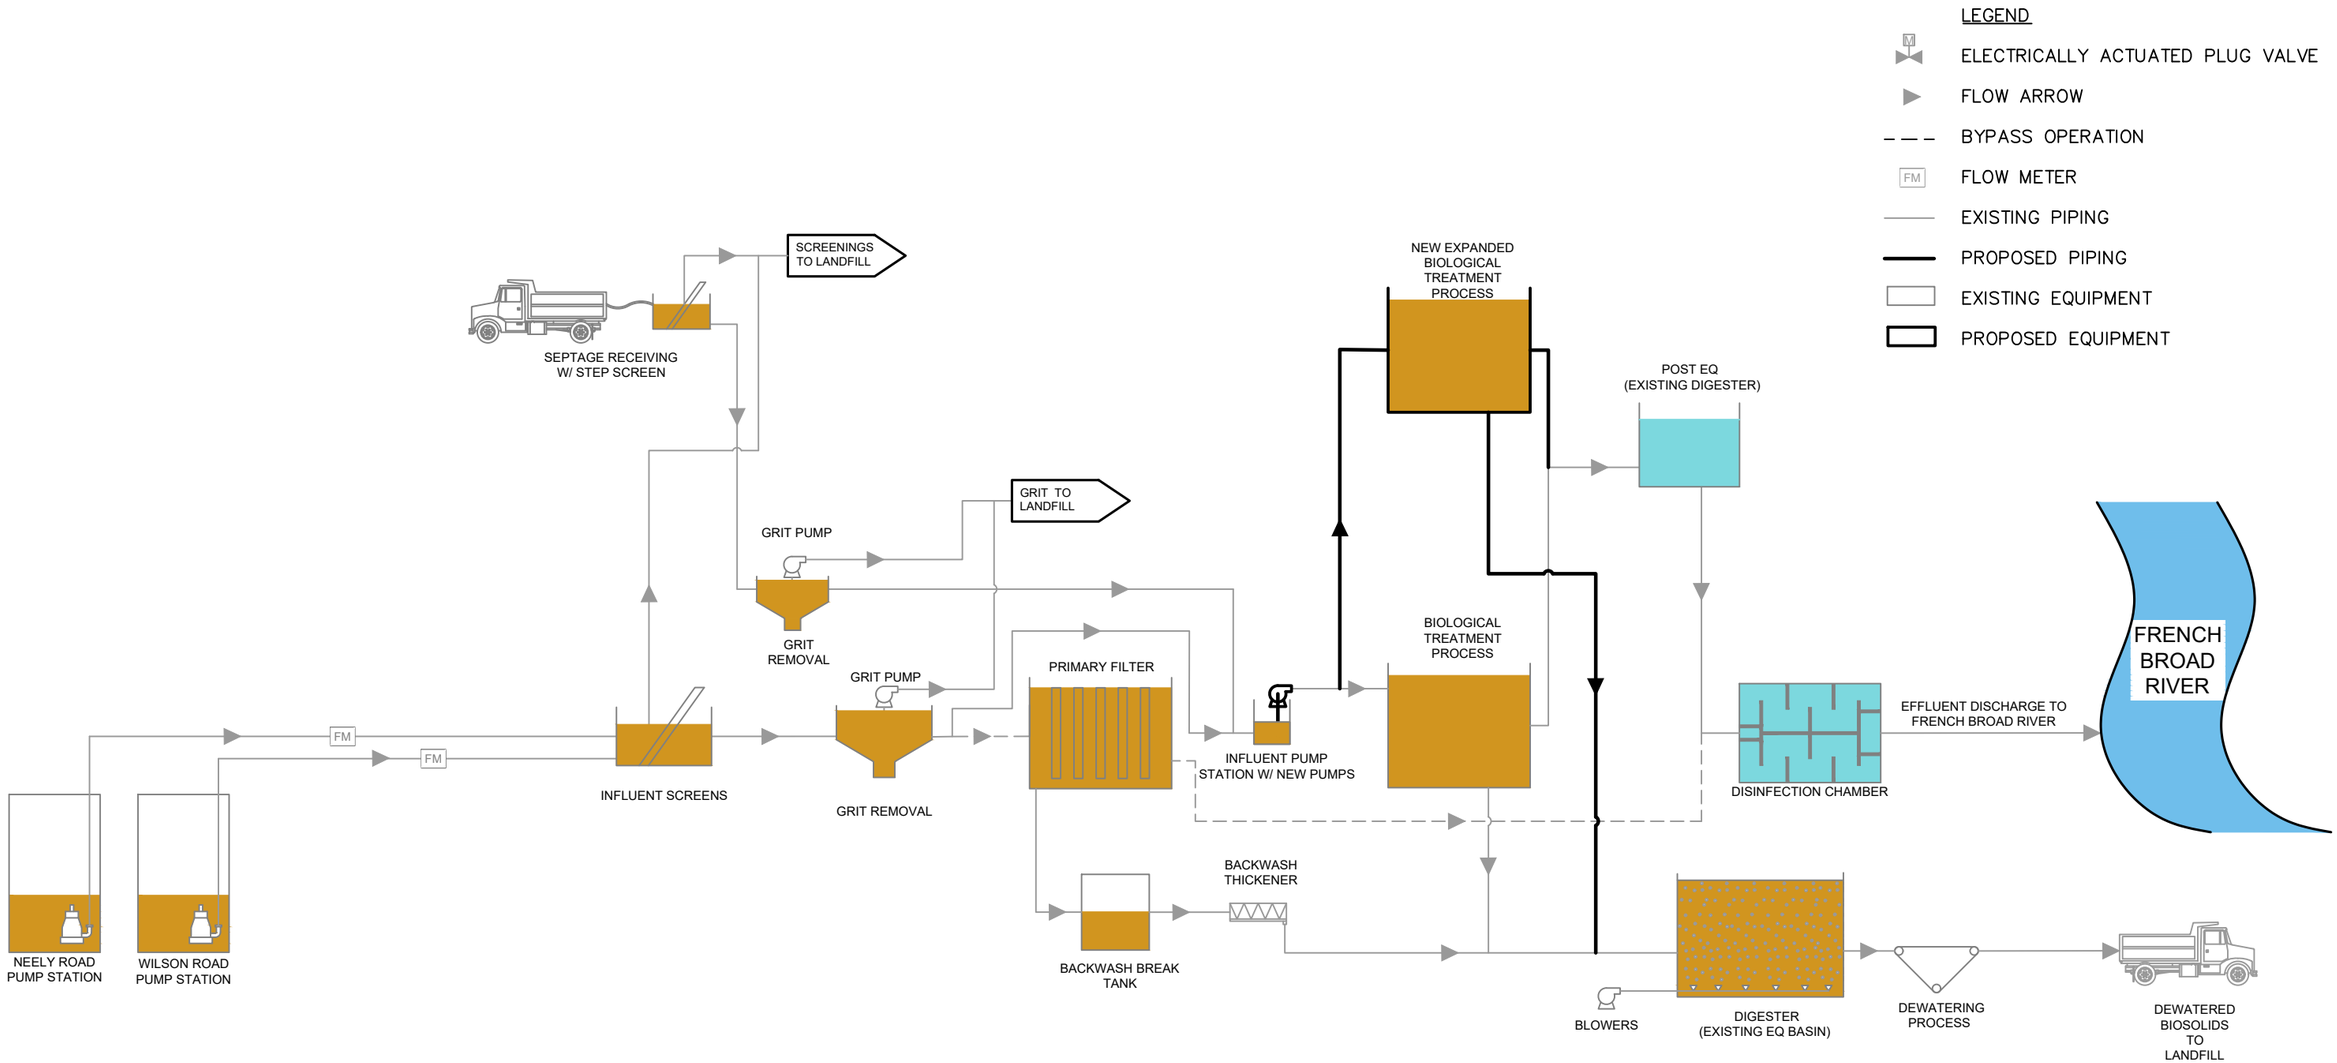

Date: 03/01/2024

Scale: N.T.S.

Project #:

KCI TECHNOLOGIES
ENGINEERS | PLANNERS | SCIENTISTS | CONSTRUCTION MANAGERS
106 Clair Drive Piedmont, South Carolina 29673-7771
Phone: (864) 269-0890 Fax: (713) 237-9801

WWTP UPGRADES - PHASE 3 PFD

BREVARD WWTP
CITY OF BREVARD
BREVARD, NORTH CAROLINA