
NOTES:

PARKING-A HAS 10 PARK SPACES ALONG FRANKLIN STREET AT 10' WIDTH.

PARKING-B HAS 14 PARKING SPACES STANDARD SIZE 8'-6" x 18'-0"
- 4 PARALLEL PARKING SPACES POSSIBLE ON 10' ALLEY SIZE 9' x 22'
- ENTRANCE WIDENED TO ALLOW FOR SIMULTANEOUS VEHICULAR TRAFFIC, 22' WIDE
- RETAINING WALL MAY BE NEEDED ALONG BACK 3 PARKING SPACES, GRADING T.B.D.

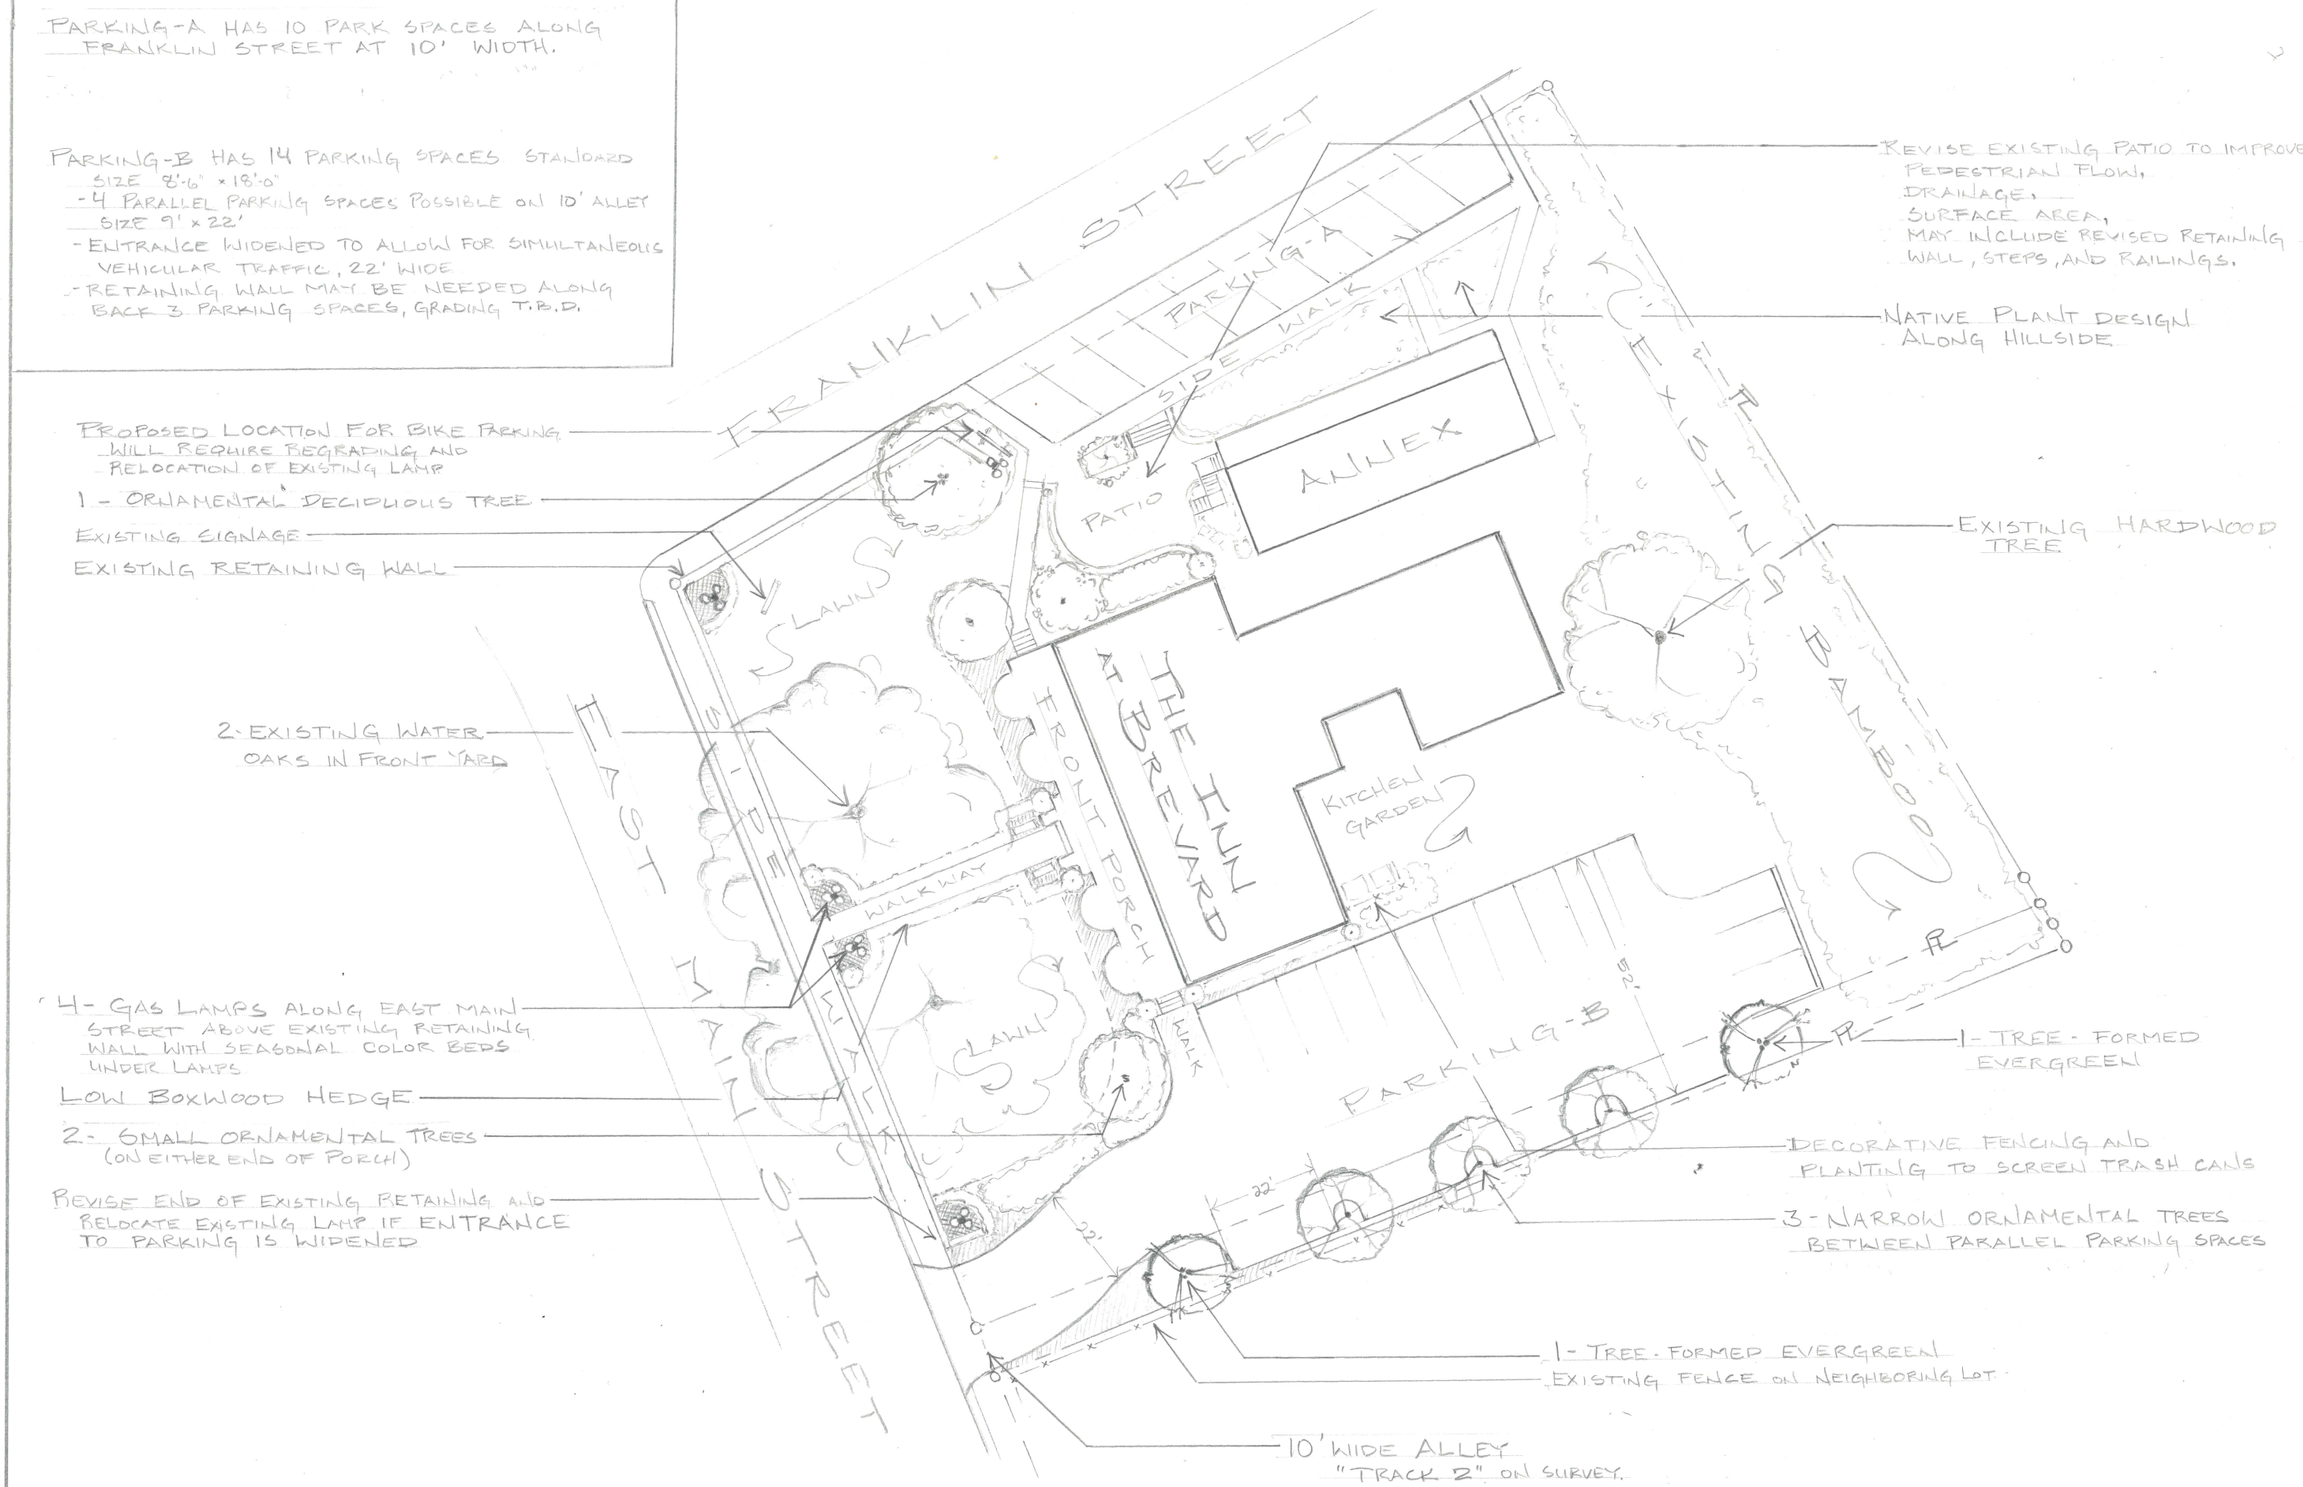

DESIGNED BY: CRYSTAL BORS
404-510-3931

SCALE: 1" = 30'-0"

CONCEPTUAL LANDSCAPE PLAN

FOR

BRIAN AND JOY SHIND

315 E. MAIN ST. BREVARD N.C. 28712