
SITE PLAN - AERIAL VIEW - NTS

Sign	Existing
S01	Main ID Pylon
Sign	Proposed
S02	Main ID Pylon

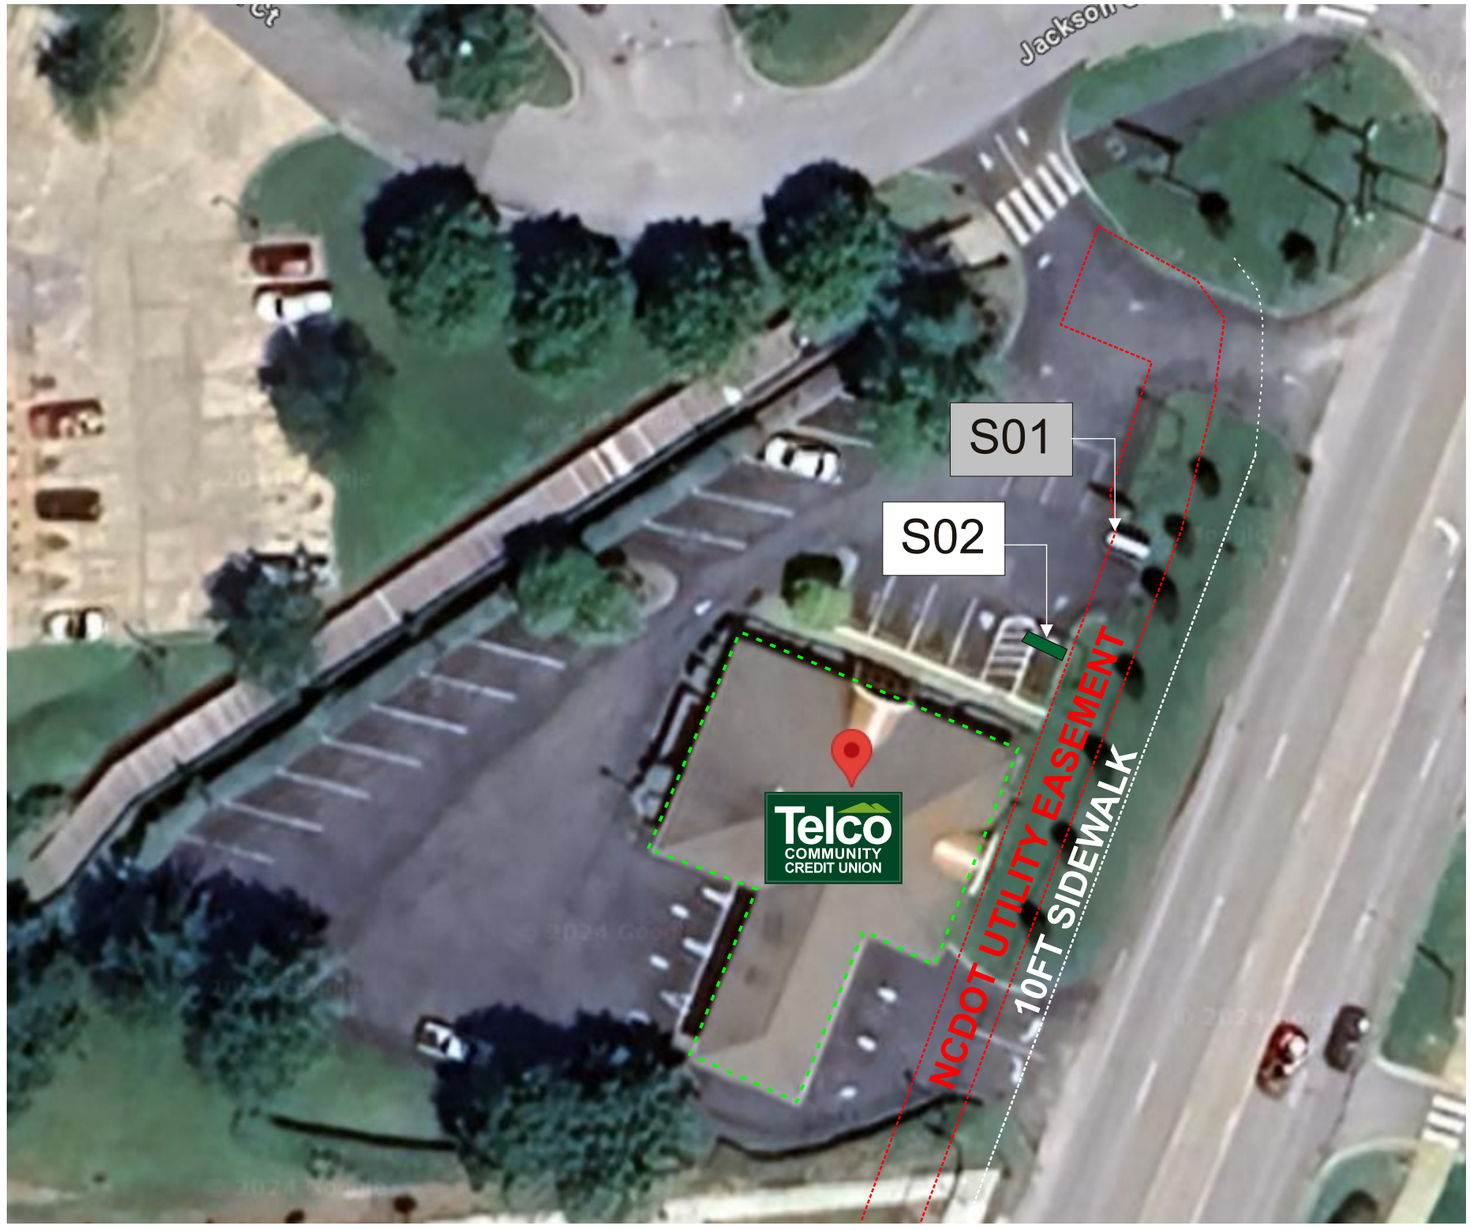

SITE PLAN - EXPANDED VIEW



SITE PLAN SPECIFIC - ENLARGED VIEW

MOSS SIGN CO. INCORPORATED
MossSignCompany.com


526 Swannanoa River Rd
Asheville, NC 28805

Office: 828.299.7766
Mobile: 828.443.0444

CERTIFIED MANUFACTURER

DATE	05-15-2024	DRAWING	1	REV	0	PROJECT ADDRESS	281 Asheville Hwy. Brevard, NC 28712
CLIENT	Telco Community Credit Union	SALES	SA	DESIGN	AS	Client Approval	DATE
FILE	051524 Telco CCU Brevard.cdr	SHEET	1 OF 4			Landlord Approval	DATE

Copyright © 2024 Moss Sign Company, Inc. All Rights Reserved. This original drawing is provided as part of a planned sign project. Any other use without the written permission of Moss Sign Company, Inc. or its authorized agent constitutes infringement.

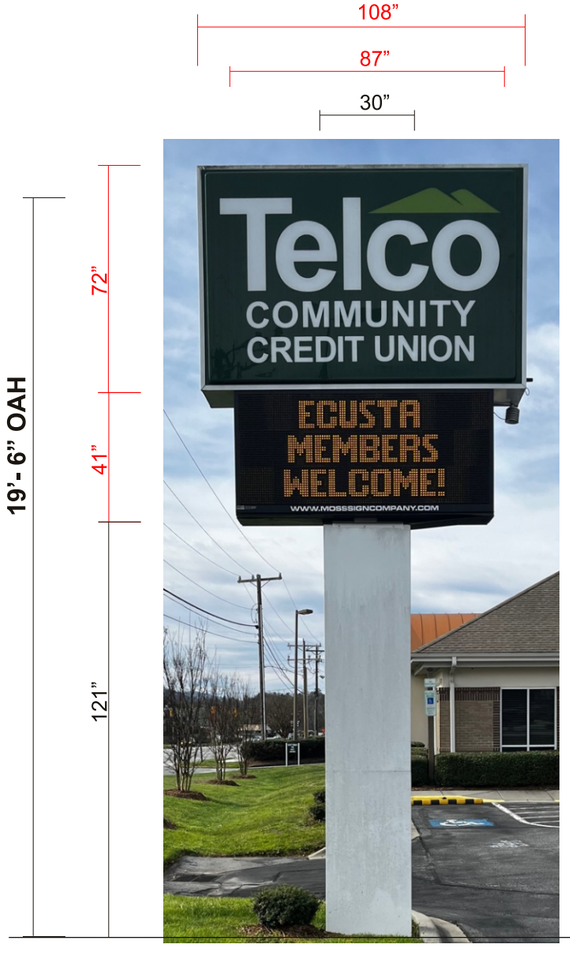

1 EXISTING FRONT / SIDE VIEW 78.77 SqFt

Scale: 1/4” = 1’-0”



2 PROPOSED FRONT / SIDE DETAIL VIEW 78.77 SqFt

Scale: 1/4” = 1’-0”

VIEWER NOTE:
PYLON SIGN IS D/F

Listed MET C US — Complies with UL 48 File #E212381

Electrical Requirements:

120 Volts	20 AMP Circuit

ELECTRICAL NOTE: IT IS THE BUYERS RESPONSIBILITY TO PROVIDE 120V PRIMARY ELECTRICAL SERVICE WITH DEDICATED 20A CIRCUITS(S), INCLUDING GROUND WIRING DIRECTLY FROM PANEL BOX AND FINAL HOOK UP TO THE SIGN. THIS SIGN IS INTENDED TO BE INSTALLED IN ACCORDANCE WITH THE REQUIREMENTS OF ARTICLE 600 OF THE NATIONAL ELECTRICAL CODE (NEC) AND/OR OTHER APPLICABLE CODES, THIS INCLUDES PROPER GROUNDING AND BONDING. INSTALLATION TO MEET N.E.C., U.L. AND LOCAL CODES.

COLOR NOTE: DUE TO VARIATIONS IN MONITORS ACTUAL FINISH COLORS MAY VARY UNLESS PANTONE COLOR VALUES ARE SPECIFIED.

COLOR LEGEND		
PANTONE / PAINT		DP / VINYL
PMS 357 C		
PMS 377 C		
White		

DRY	
DAMP	
WET	X

811 Know what’s below. Call before you dig.

MOSS SIGN CO. INCORPORATED
MossSignCompany.com
526 Swannanoa River Rd
Asheville, NC 28805
Office: 828.299.7766
Mobile: 828.443.0444

CERTIFIED MANUFACTURER

DATE	05-15-2024	DRAWING	1	REV	0	PROJECT ADDRESS	281 Asheville Hwy. Brevard, NC 28712
CLIENT	Telco Community Credit Union	SALES	SA	DESIGN	AS	Client Approval	DATE
FILE	051524 Telco CCU Brevard.cdr	SHEET	2 OF 4			Landlord Approval	DATE

Copyright © 2024 Moss Sign Company, Inc. All Rights Reserved. This original drawing is provided as part of a planned sign project. Any other use without the written permission of Moss Sign Company, Inc. or its authorized agent constitutes infringement.



1 EXISTING FRONT ELEVATION VIEW

Scale: 3/32" = 1'-0"



2 PROPOSED FRONT ELEVATION VIEW

Scale: 3/32" = 1'-0"

MOSS SIGN CO. INCORPORATED
MossSignCompany.com

526 Swannanoa River Rd
Asheville, NC 28805

Office: 828.299.7766
Mobile: 828.443.0444

CERTIFIED MANUFACTURER

DATE	05-15-2024	DRAWING	1	REV	0	PROJECT ADDRESS	281 Asheville Hwy. Brevard, NC 28712
CLIENT	Telco Community Credit Union	SALES	SA	DESIGN	AS	Client Approval	DATE
FILE	051524 Telco CCU Brevard.cdr	SHEET	3 OF 4			Landlord Approval	DATE

Copyright © 2024 Moss Sign Company, Inc. All Rights Reserved. This original drawing is provided as part of a planned sign project. Any other use without the written permission of Moss Sign Company, Inc. or its authorized agent constitutes infringement.



1 PHOTO SIMULATION **A** ELEVATION SIDE VIEW

Scale: 1/16” = 1’-0”

VIEWER NOTE:
PYLON SIGN IS D/F



2 PHOTO SIMULATION **B** ELEVATION SIDE VIEW

Scale: 1/16” = 1’-0”

MOSS SIGN CO. INCORPORATED
MossSignCompany.com

526 Swannanoa River Rd
Asheville, NC 28805

Office: 828.299.7766
Mobile: 828.443.0444

CERTIFIED MANUFACTURER

DATE	05-15-2024	DRAWING	1	REV	0	PROJECT ADDRESS	281 Asheville Hwy. Brevard, NC 28712
CLIENT	Telco Community Credit Union	SALES	SA	DESIGN	AS	Client Approval	DATE
FILE	051524 Telco CCU Brevard.cdr	SHEET	4 OF 4			Landlord Approval	DATE

Copyright © 2024 Moss Sign Company, Inc. All Rights Reserved. This original drawing is provided as part of a planned sign project. Any other use without the written permission of Moss Sign Company, Inc. or its authorized agent constitutes infringement.