Diagram No. 1

Proposed Parking configuration east side of Broad Street Between East Main Street and East Jordan Street - 7 spaces including ADA with 5' wide ramp (4' with curbs) 69' Loading Zone

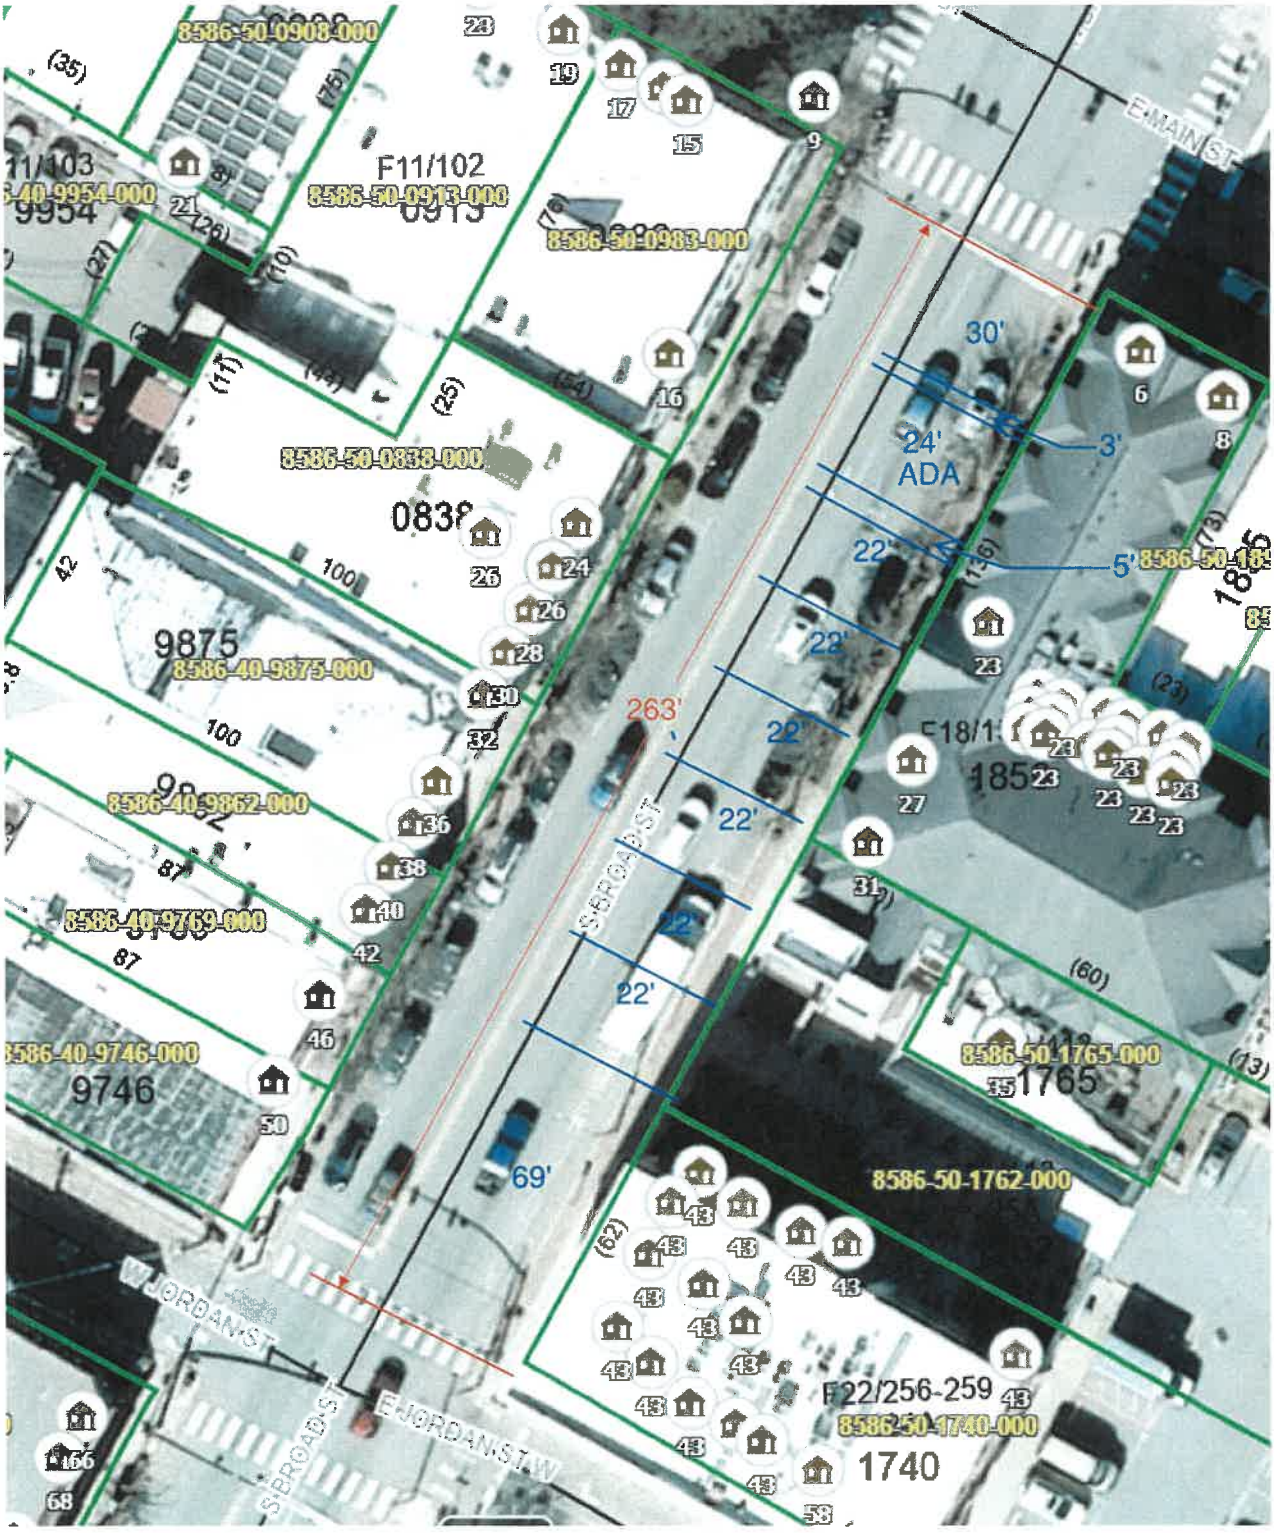


Diagram No. 2
Broad Street Striping
Plan

