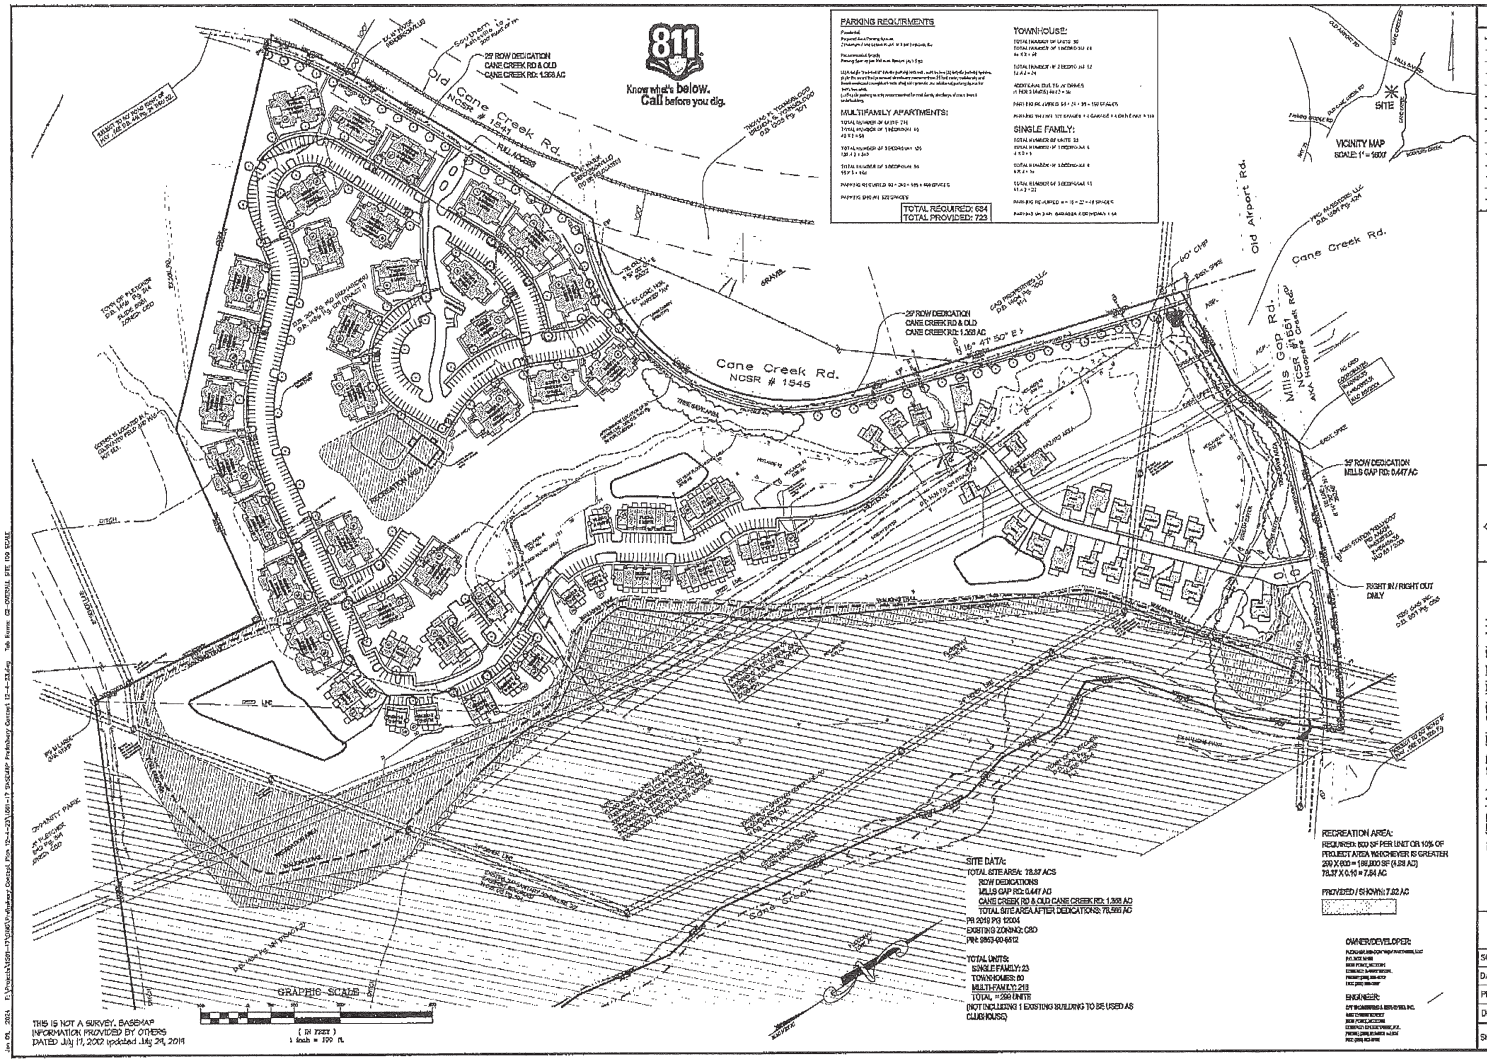


REVISIONS

ENGINEERING AND SURVEYING, INC.
LAND DEVELOPMENT CONSULTING
CORPORATE LICENSE NO. C-1595
4460 THIRIS STREET
HIGH POINT, NORTH CAROLINA, 27265
PHONE (336) 869-8300 ~ FAX (336) 869-8040

PRELIMINARY
FOR REVIEW
PURPOSES ONLY
12/19/19

OVERALL DEVELOPMENT PLAN

Landing at Meadow View

TOWN OF FLETCHER ~ HOPPERS CREEK TOWNSHIP
HENDERSON COUNTY, NORTH CAROLINA

150 CANE CREEK RD

SCALE:	1" = 100'
DATE:	12/19/2019
PROJECT:	1501-17
DRAWN BY:	TGL
SHEET	C2

Jan 08, 2020 - F:\Projects\1501-17\1501-17 Drawings\Overall Dev Plan 12-4-2019.dwg - Tab Name: C2-OVERALL DEV. PLAN SCALE