
THIS DRAWING AND ASSOCIATED .DWG FILES ARE THE PROPERTY OF J.M. TEAGUE ENGINEERING & PLANNING AND SHALL NOT BE MODIFIED, USED, OR REPRODUCED IN ANY WAY OTHER THAN AUTHORIZED IN WRITING.

Exhibit 7

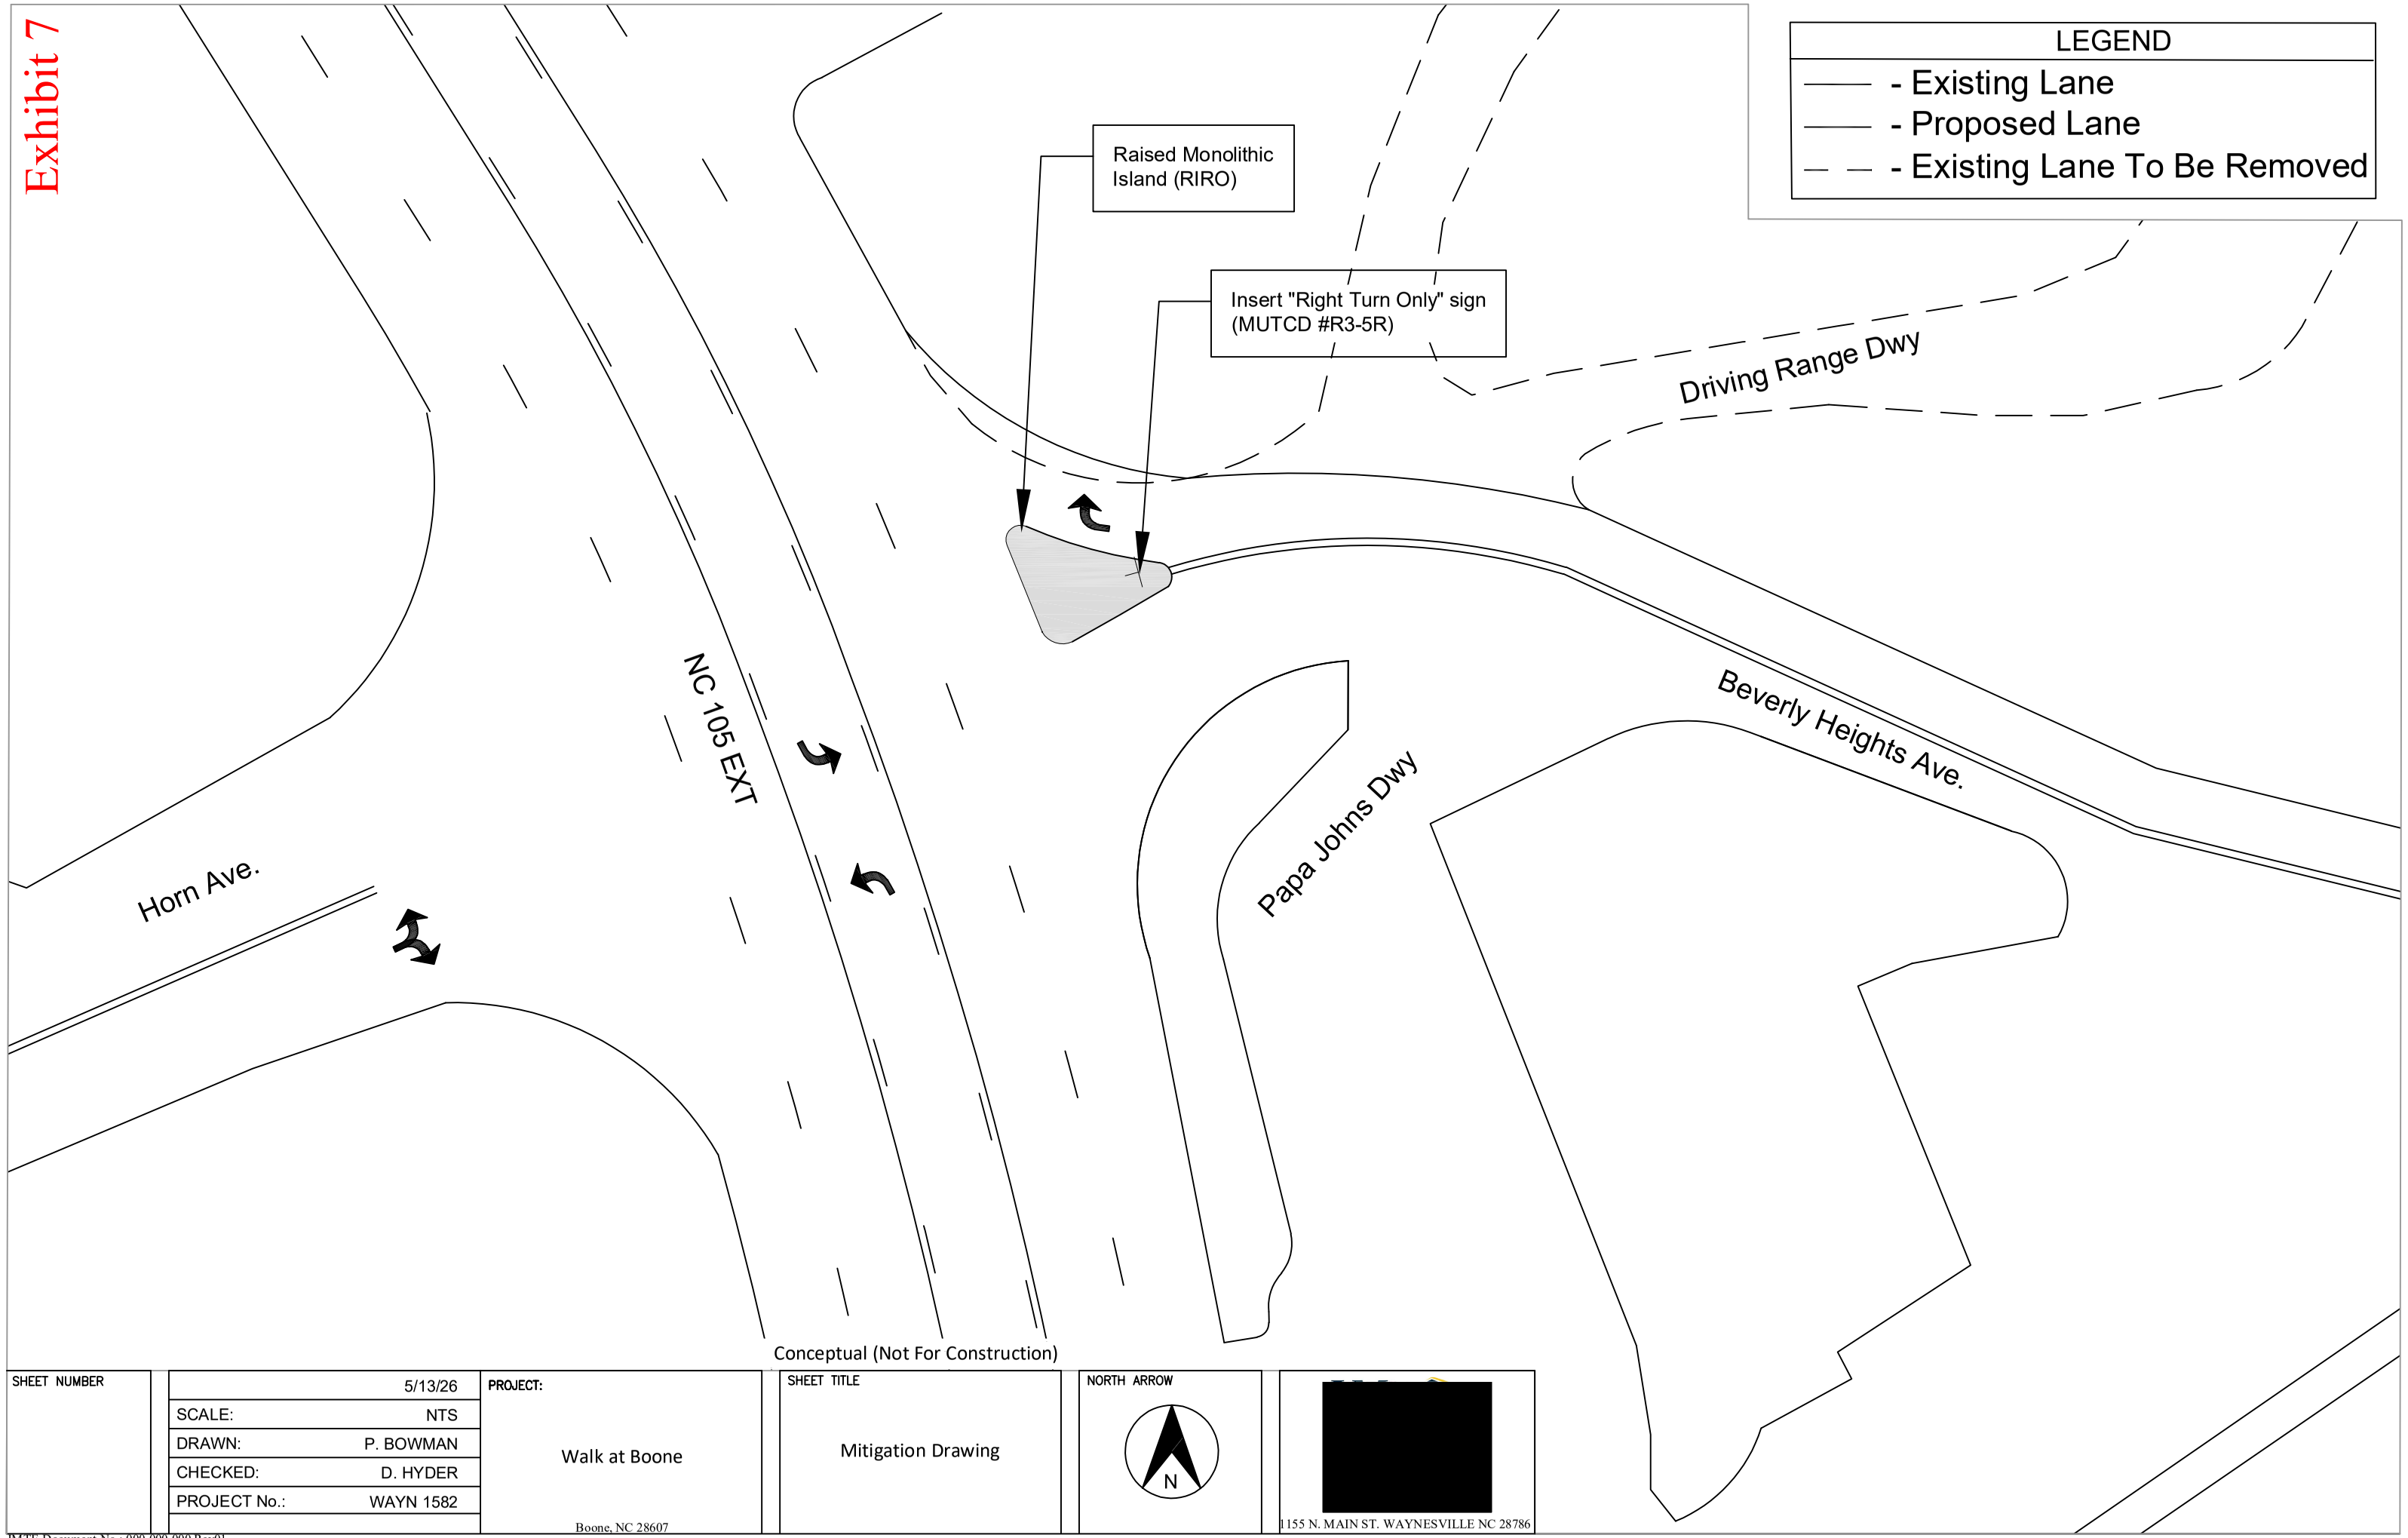

Conceptual (Not For Construction)

SHEET NUMBER	5/13/26	PROJECT: Walk at Boone, Boone, NC 28607	SHEET TITLE: Mitigation Drawing	NORTH ARROW: N	[redacted] 1155 N. MAIN ST. WAYNESVILLE NC 28786
	SCALE: NTS				
	DRAWN: P. BOWMAN				
	CHECKED: D. HYDER				
	PROJECT No.: WAYN 1582				