
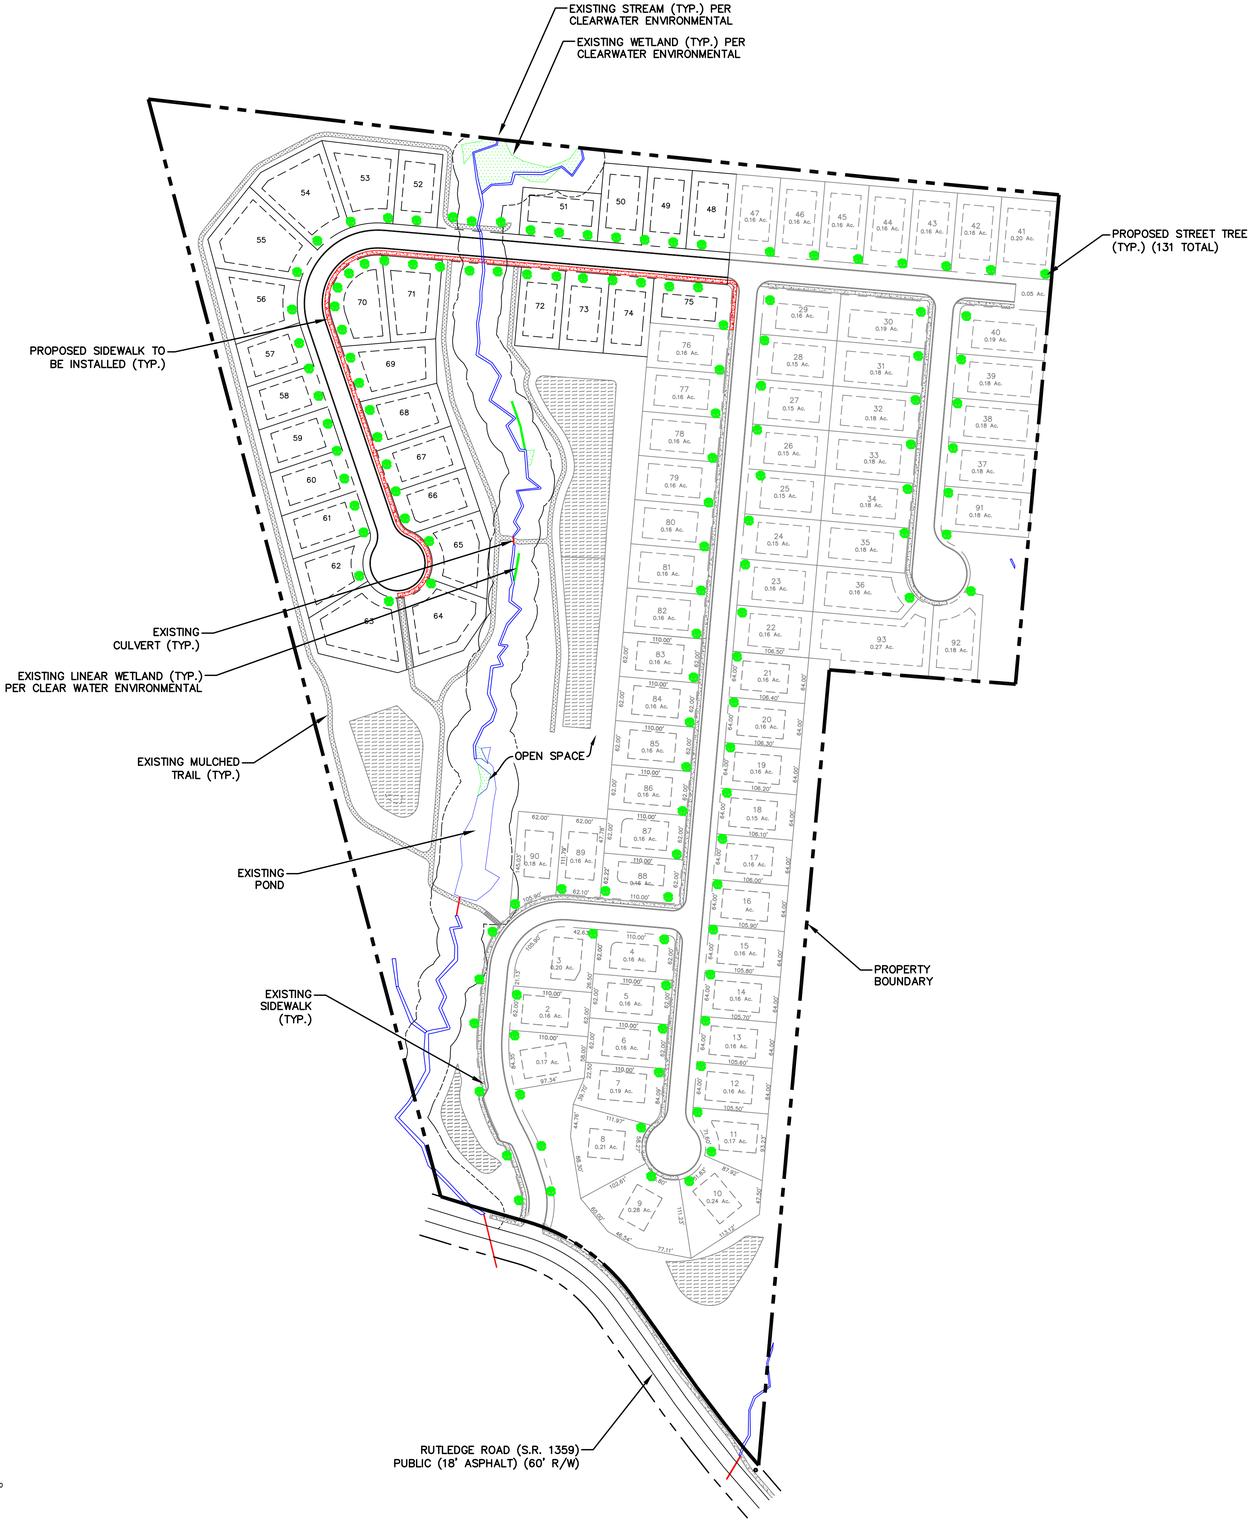


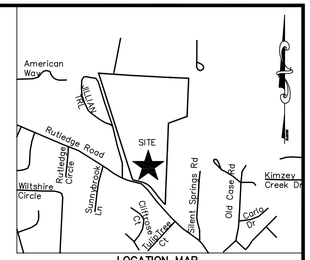

LOCATION MAP
N.T.S.

GRAPHIC SCALE

100 0 50 100 200 400

(IN FEET)

WGLA Engineering

WGLA ENGINEERING, PLLC
724 5th AVENUE WEST
HENDERSONVILLE, NC 28739
(828) 687-7177
WGLA.COM
NC LICENSE P-1342

Windsor Built Homes Rutledge Road

Town of Fletcher
Henderson County
North Carolina

NORTH CAROLINA REGISTERED LANDSCAPE ARCHITECT 2598 WILLIAM R. GRAHAM

Preliminary Not For Construction

REVISIONS	
DATE	DESCRIPTION

811 Know what's below. Call before you dig.

PROJECT NUMBER: 24192
DATE: 9/26

Subdivision Bond Drawing

C-200

SCALE: 1"=100'