HNTB NORTH CAROLINA, P.C.
4000 Center at North Hills St.
Suite 500
Raleigh, North Carolina 27609
NC License No: C-1554

PROJECT REFERENCE NO.	SHEET NO.
R-5763	17
R/W SHEET NO.	


ROADWAY DESIGN ENGINEER	HYDRAULICS ENGINEER
NORTH CAROLINA PROFESSIONAL SEAL 37950 ENGINEER JASON M. PICKENS	NORTH CAROLINA PROFESSIONAL SEAL 40801 ENGINEER PAUL H. CAMERON

DOCUMENT NOT CONSIDERED FINAL UNLESS ALL SIGNATURES COMPLETED

REVISIONS

12/20/2022: REVISED PUE LIMITS ON PARCELS 73 AND 74.REVISED PORTIONS OF TCE AND PUE ON PARCELS 83,84,87,88,AND 89 TO PE.
1/20/2023: REVISED PE AND PUE LIMITS ON PARCELS 88 AND 89.
2/3/2023: DRIVEWAY ADDED TO PARCEL 72.NO CHANGE NEEDED TO ROW OR EASEMENT.
4/3/2023: REMOVED PUE FROM PARCEL 89 (PISGAH FOREST PO.LLC).NO OTHER CLAIMS ON PROPERTY.PARCEL 89 HAS BEEN REMOVED.
05-19-2023: INCREASED TEMPORARY CONSTRUCTION EASEMENT TO PARCEL 72.
06-19-2023: REVISED ROW AND EASEMENT AREAS ON PARCELS 72,73,AND 74 DUE TO REVISED PROPERTY LINES.
10-20-2023: REMOVED PUE AND REDUCED TCE AND PE ON PARCEL 87.

8/17/99

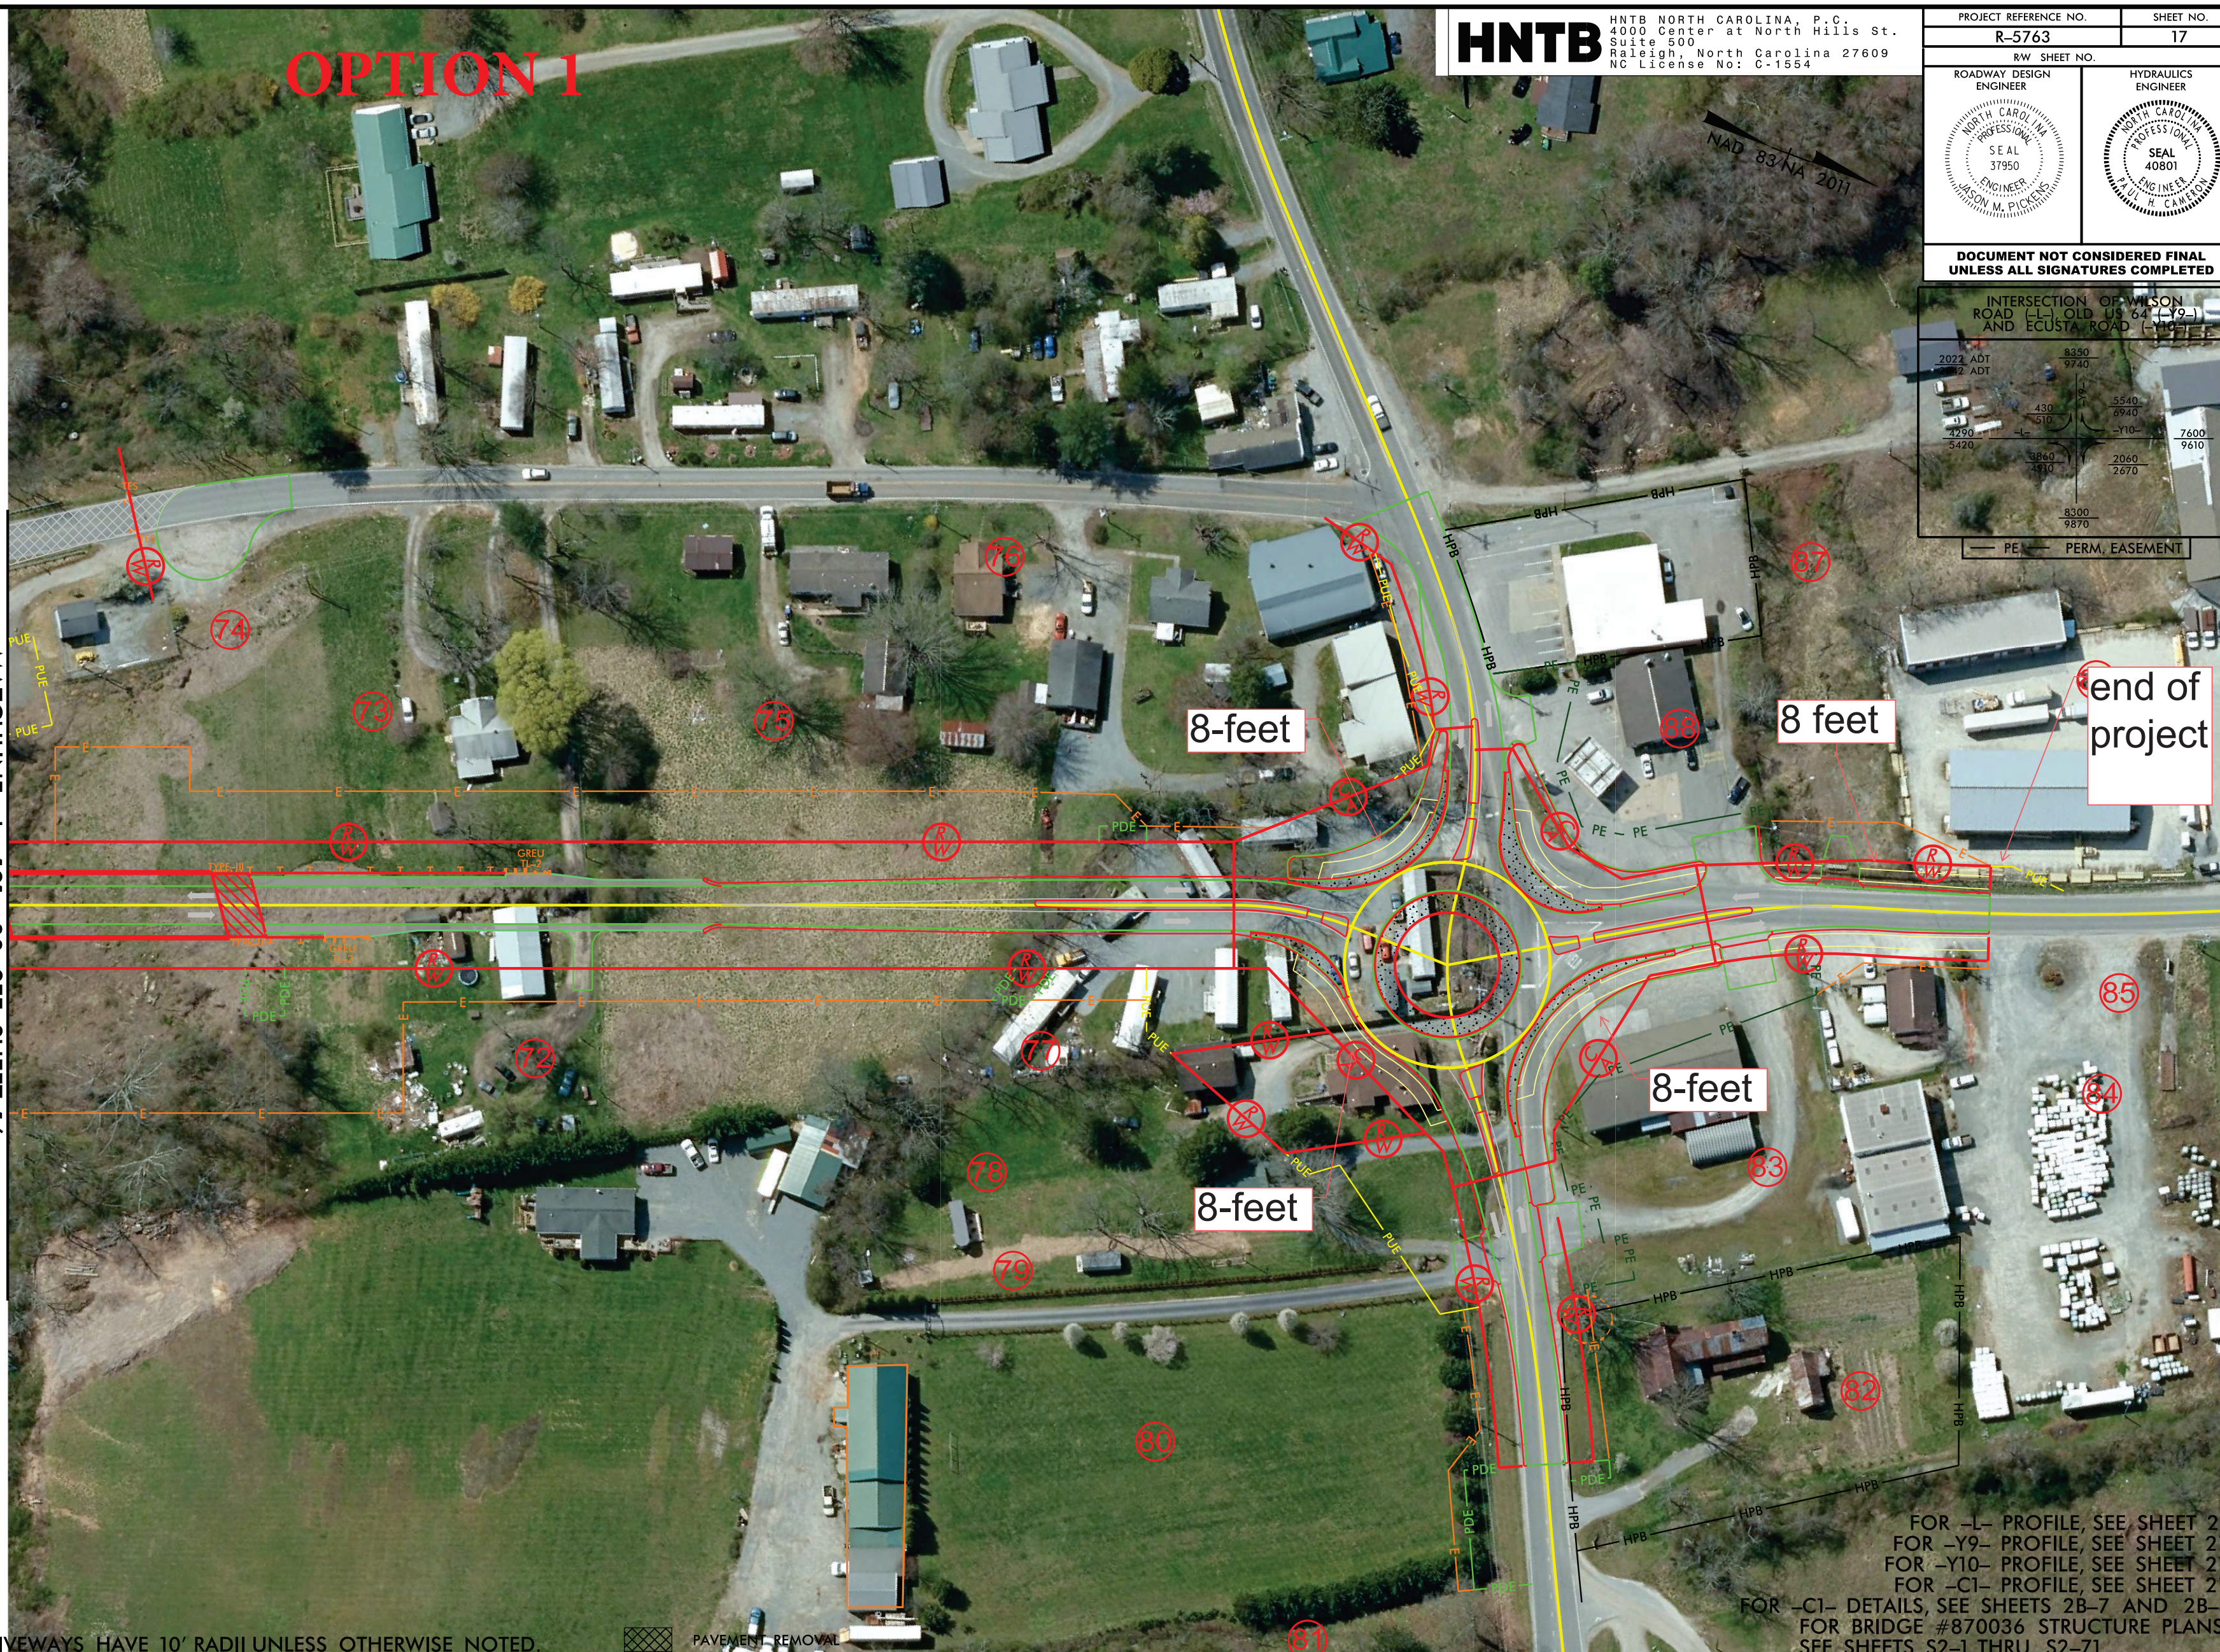

NOTE:
1. ALL DRIVEWAYS HAVE 10' RADII UNLESS OTHERWISE NOTED.

REVISIONS	
12/20/2022:	REVISED PUE LIMITS ON PARCELS 73 AND 74.REVISED PORTIONS OF TCE AND PUE ON PARCELS 83,84,87,88,AND 89 TO PE.
1/20/2023:	REVISED PE AND PUE LIMITS ON PARCELS 88 AND 89.
2/3/2023:	DRIVEWAY ADDED TO PARCEL 72.NO CHANGE NEEDED TO ROW OR EASEMENT.
4/3/2023:	REMOVED PUE FROM PARCEL 89 (PISGAH FOREST PO,LLC).NO OTHER CLAIMS ON PROPERTY.PARCEL 89 HAS BEEN REMOVED.
05-19-2023:	INCREASED TEMPORARY CONSTRUCTION EASEMENT TO PARCEL 72.
06-19-2023:	REVISED ROW AND EASEMENT AREAS ON PARCELS 72,73,AND 74 DUE TO REVISED PROPERTY LINES.
10-20-2023:	REMOVED PUE AND REDUCED TCE AND PE ON PARCEL 87.

8/17/99


$$$$$$SYSTIME$$$$$ $$$$$$DGN$$$$$$ $$$$$$USERNAME$$$$$

HNTB HNTB NORTH CAROLINA, P.C. 4000 Center at North Hills St. Suite 500 Raleigh, North Carolina 27609 NC License No: C-1554

PROJECT REFERENCE NO.	SHEET NO.
R-5763	17
R/W SHEET NO.	
ROADWAY DESIGN ENGINEER	HYDRAULICS ENGINEER
NORTH CAROLINA PROFESSIONAL ENGINEER SEAL 37950 JASON M. PICKENS	NORTH CAROLINA PROFESSIONAL ENGINEER SEAL 40801 PAUL H. CAMERON

DOCUMENT NOT CONSIDERED FINAL UNLESS ALL SIGNATURES COMPLETED

OPTION 2

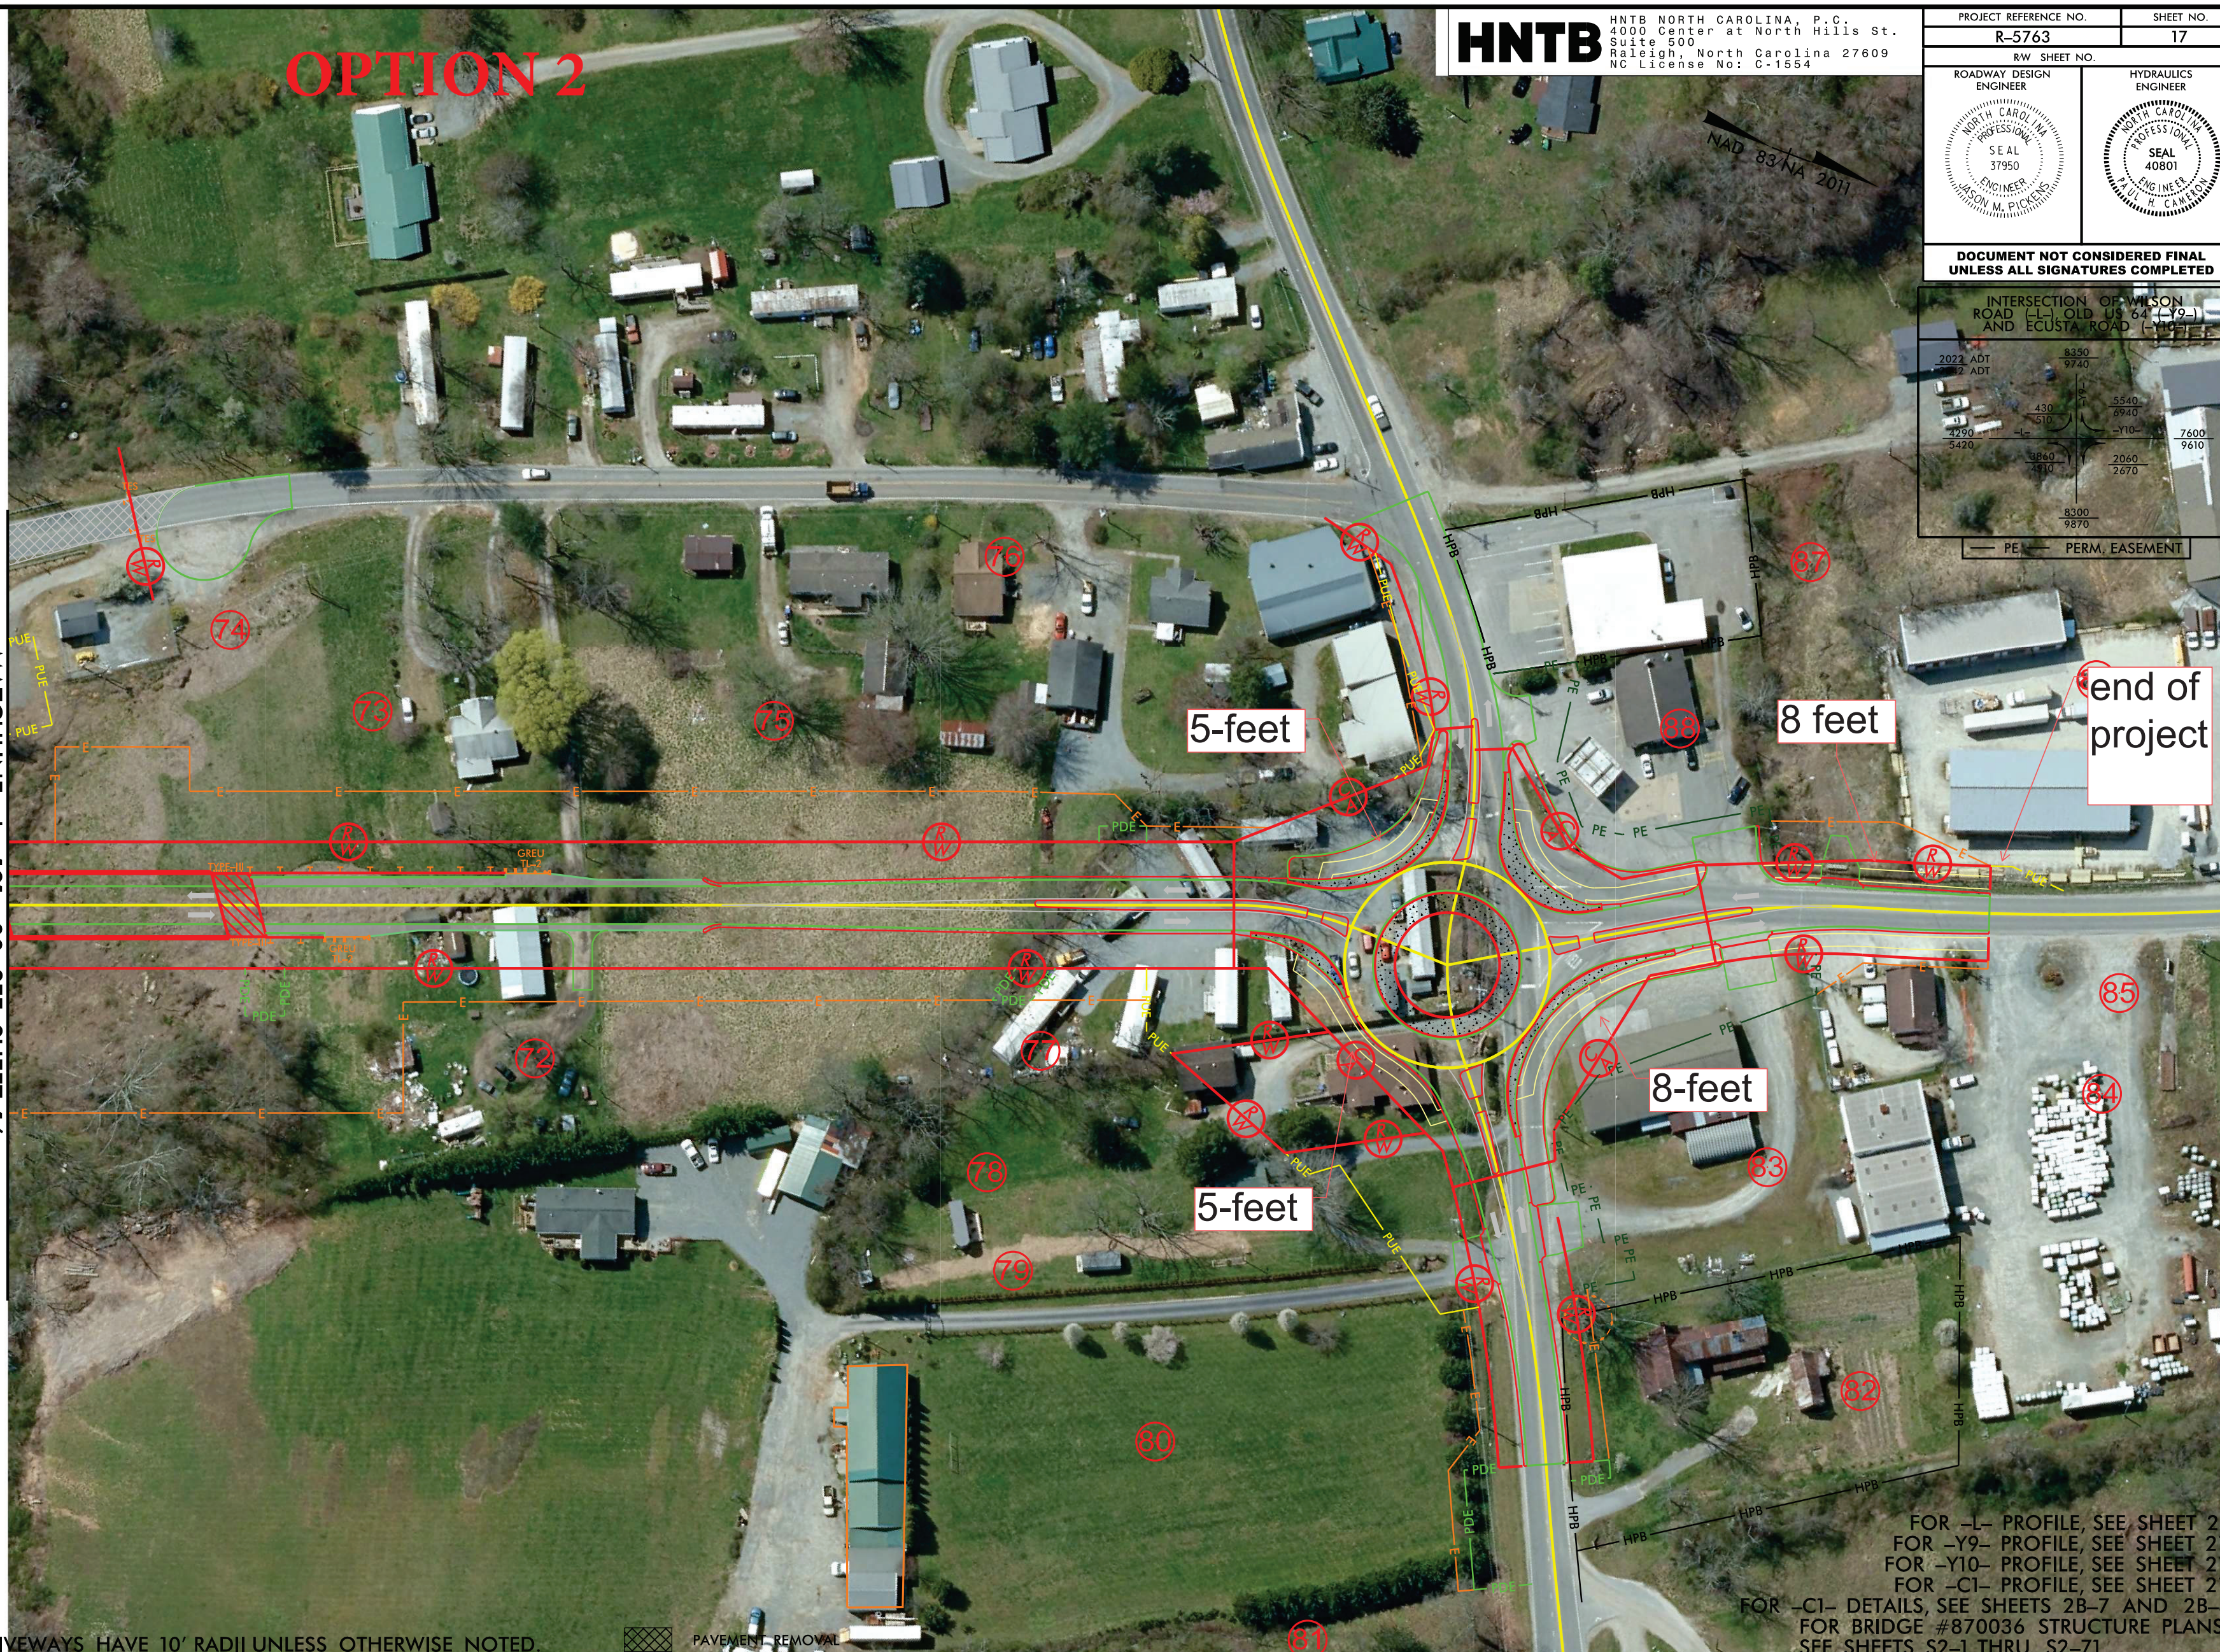

FOR -L- PROFILE, SEE SHEET 24
FOR -Y9- PROFILE, SEE SHEET 27
FOR -Y10- PROFILE, SEE SHEET 27
FOR -C1- PROFILE, SEE SHEET 27
FOR -C1- DETAILS, SEE SHEETS 2B-7 AND 2B-8
FOR BRIDGE #870036 STRUCTURE PLANS, SEE SHEETS S2-1 THRU S2-71

NOTE:
1. ALL DRIVEWAYS HAVE 10' RADII UNLESS OTHERWISE NOTED.

PAVEMENT REMOVAL

8/17/99

REVISIONS

12/20/2022: REVISED PUE LIMITS ON PARCELS 73 AND 74.REVISED PORTIONS OF TCE AND PUE ON PARCELS 83,84,87,88,AND 89 TO PE.
1/20/2023: REVISED PE AND PUE LIMITS ON PARCELS 88 AND 89.
2/3/2023: DRIVEWAY ADDED TO PARCEL 72.NO CHANGE NEEDED TO ROW OR EASEMENT.
4/3/2023: REMOVED PUE FROM PARCEL 89 (PISGAH FOREST PO.LLC).NO OTHER CLAIMS ON PROPERTY.PARCEL 89 HAS BEEN REMOVED.
05-19-2023: INCREASED TEMPORARY CONSTRUCTION EASEMENT TO PARCEL 72.
06-19-2023: REVISED ROW AND EASEMENT AREAS ON PARCELS 72,73,AND 74 DUE TO REVISED PROPERTY LINES.
10-20-2023: REMOVED PUE AND REDUCED TCE AND PE ON PARCEL 87.


HNTB
HNTB NORTH CAROLINA, P.C.
4000 Center at North Hills St.
Suite 500
Raleigh, North Carolina 27609
NC License No: C-1554

PROJECT REFERENCE NO.	SHEET NO.
R-5763	17
R/W SHEET NO.	
ROADWAY DESIGN ENGINEER	HYDRAULICS ENGINEER
NORTH CAROLINA PROFESSIONAL SEAL 37950 ENGINEER JASON M. PICKENS	NORTH CAROLINA PROFESSIONAL SEAL 40801 ENGINEER PAUL H. CAMERON

DOCUMENT NOT CONSIDERED FINAL UNLESS ALL SIGNATURES COMPLETED

OPTION 3

MATCHLINE -L- 191+00 SEE SHEET 16

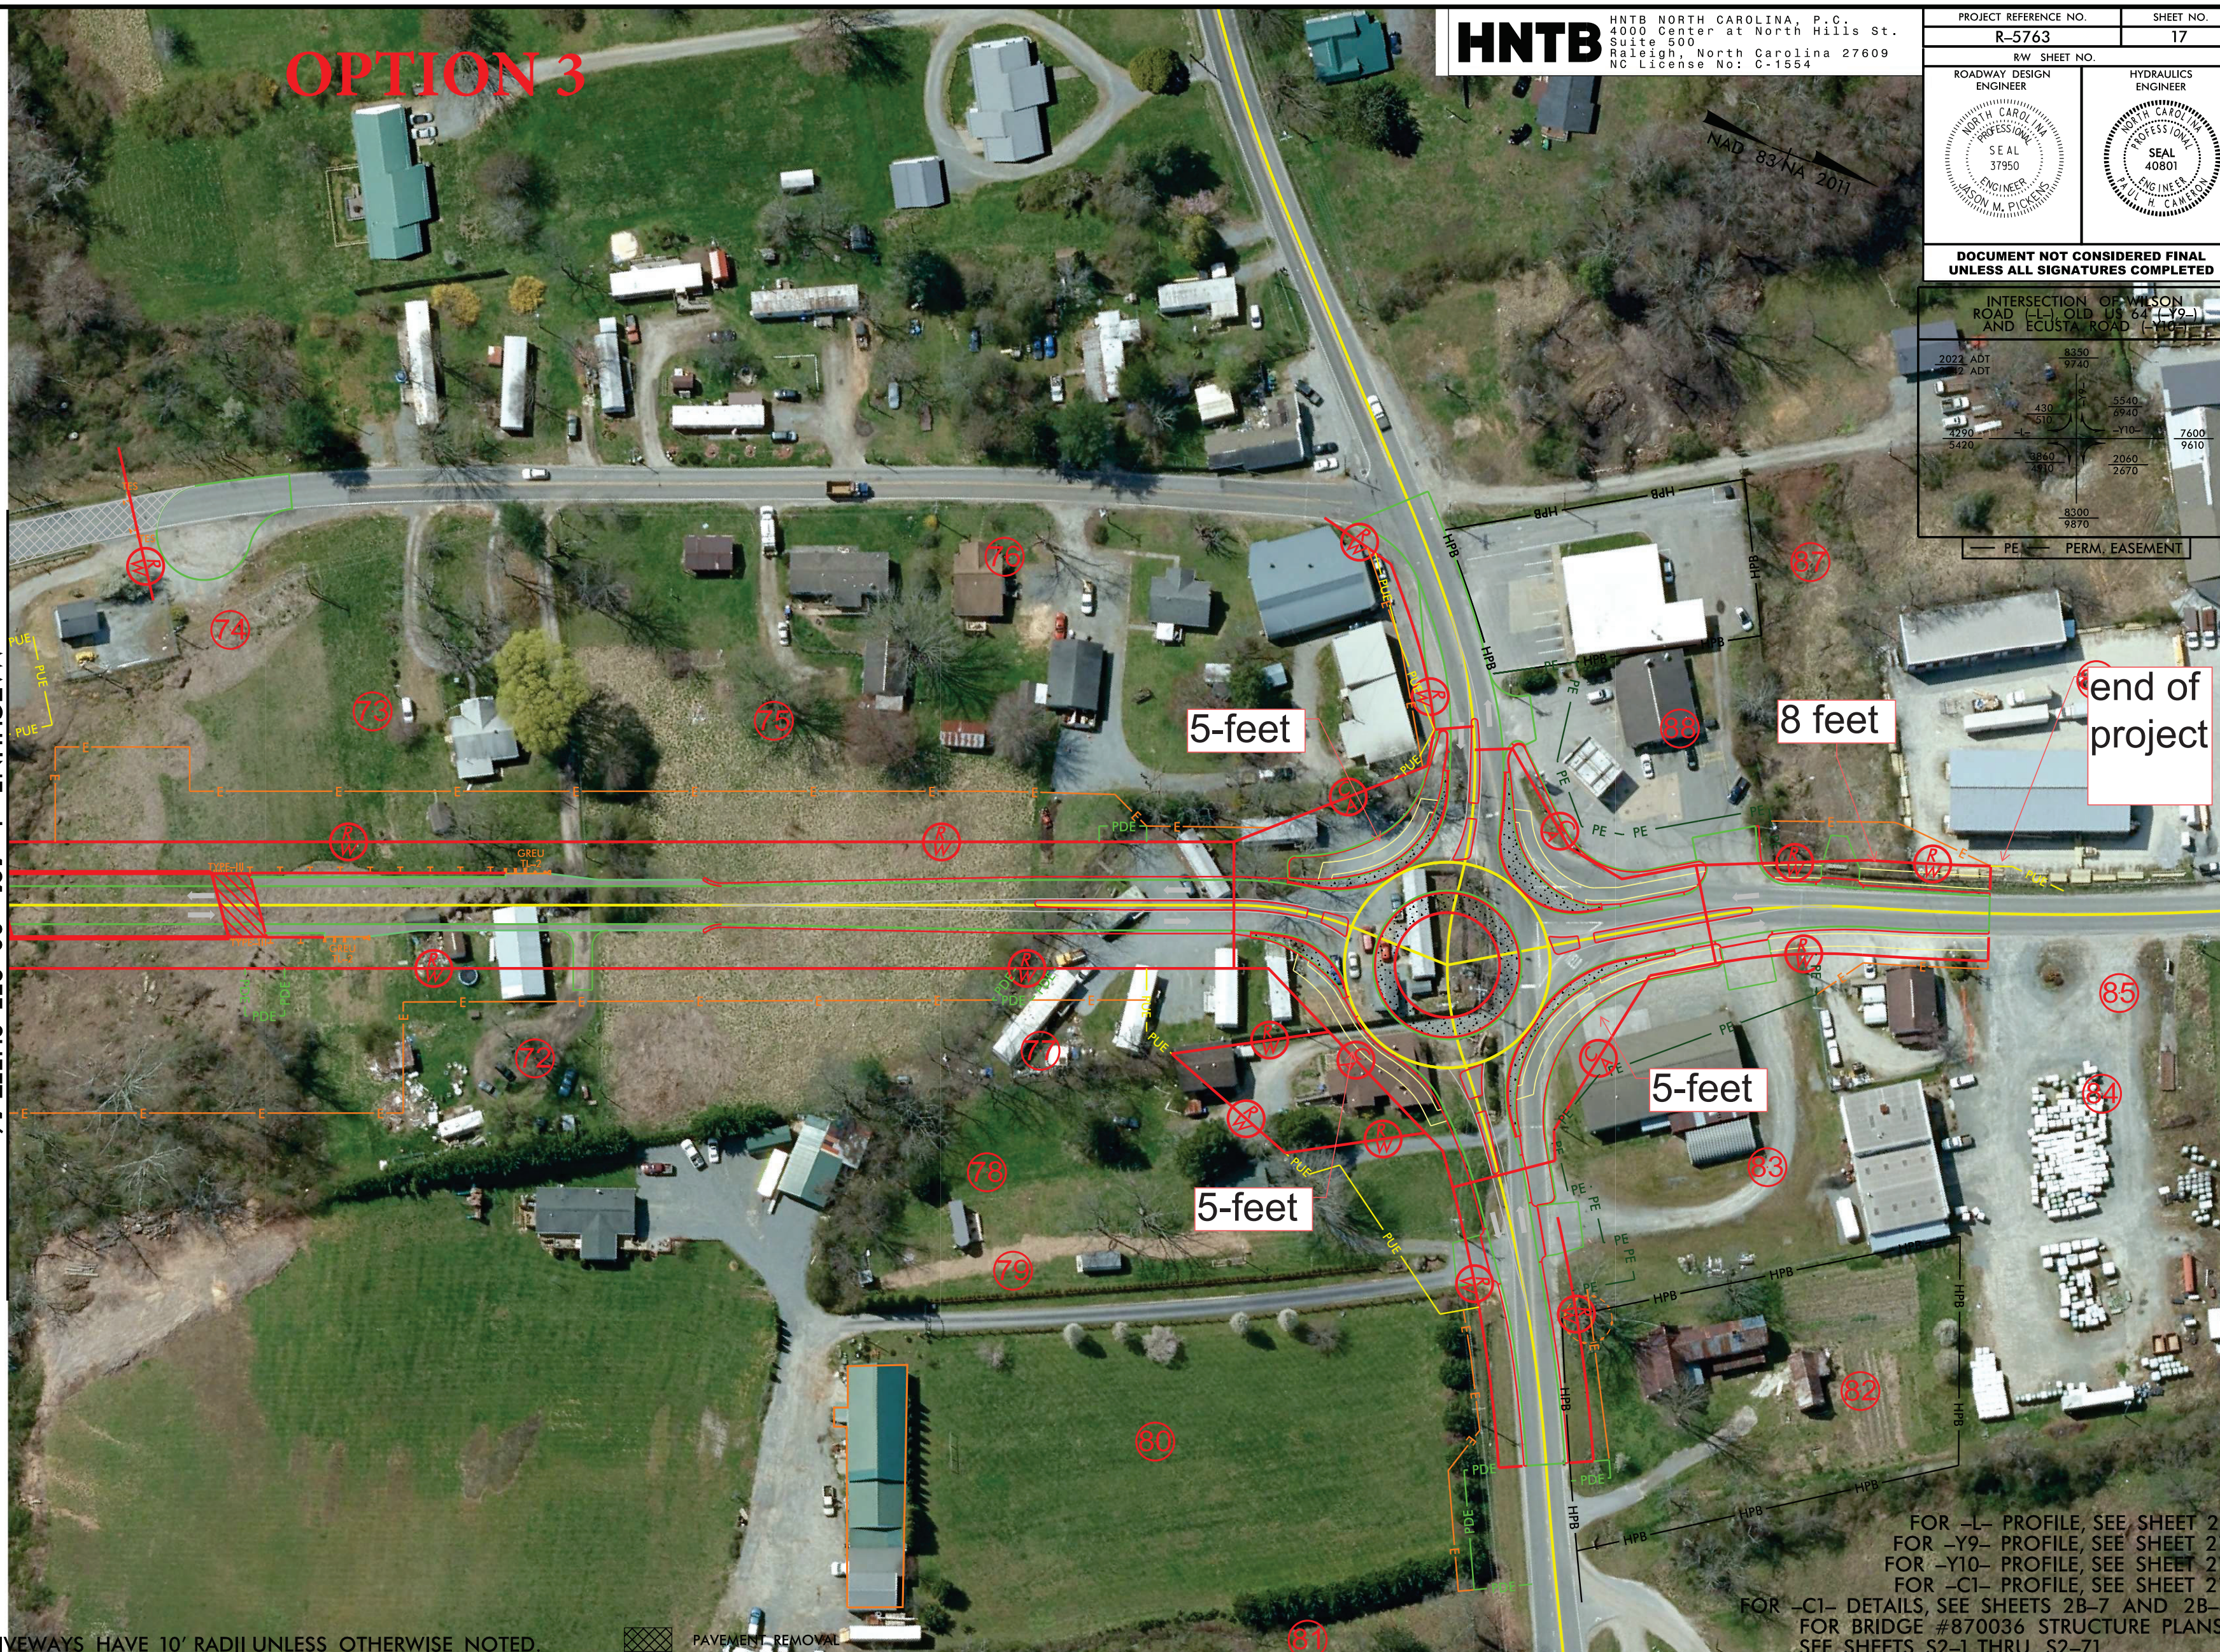

FOR -L- PROFILE, SEE SHEET 24
FOR -Y9- PROFILE, SEE SHEET 27
FOR -Y10- PROFILE, SEE SHEET 27
FOR -C1- PROFILE, SEE SHEET 27
FOR -C1- DETAILS, SEE SHEETS 2B-7 AND 2B-8
FOR BRIDGE #870036 STRUCTURE PLANS, SEE SHEETS S2-1 THRU S2-71

NOTE:
1. ALL DRIVEWAYS HAVE 10' RADII UNLESS OTHERWISE NOTED.

PAVEMENT REMOVAL

PROJECT REFERENCE NO.	SHEET NO.
R-5763	17

R/W SHEET NO.

HNTB


HNTB NORTH CAROLINA, P.C.
4000 Center at North Hills St.
Suite 500
Raleigh, North Carolina 27609
NC License No: C-1554

ROADWAY DESIGN ENGINEER — NORTH CAROLINA PROFESSIONAL SEAL 37950 ENGINEER JASON M. PICKENS

HYDRAULICS ENGINEER — NORTH CAROLINA PROFESSIONAL SEAL 40801 ENGINEER PAUL H. CAMERON

DOCUMENT NOT CONSIDERED FINAL UNLESS ALL SIGNATURES COMPLETED

OPTION 4

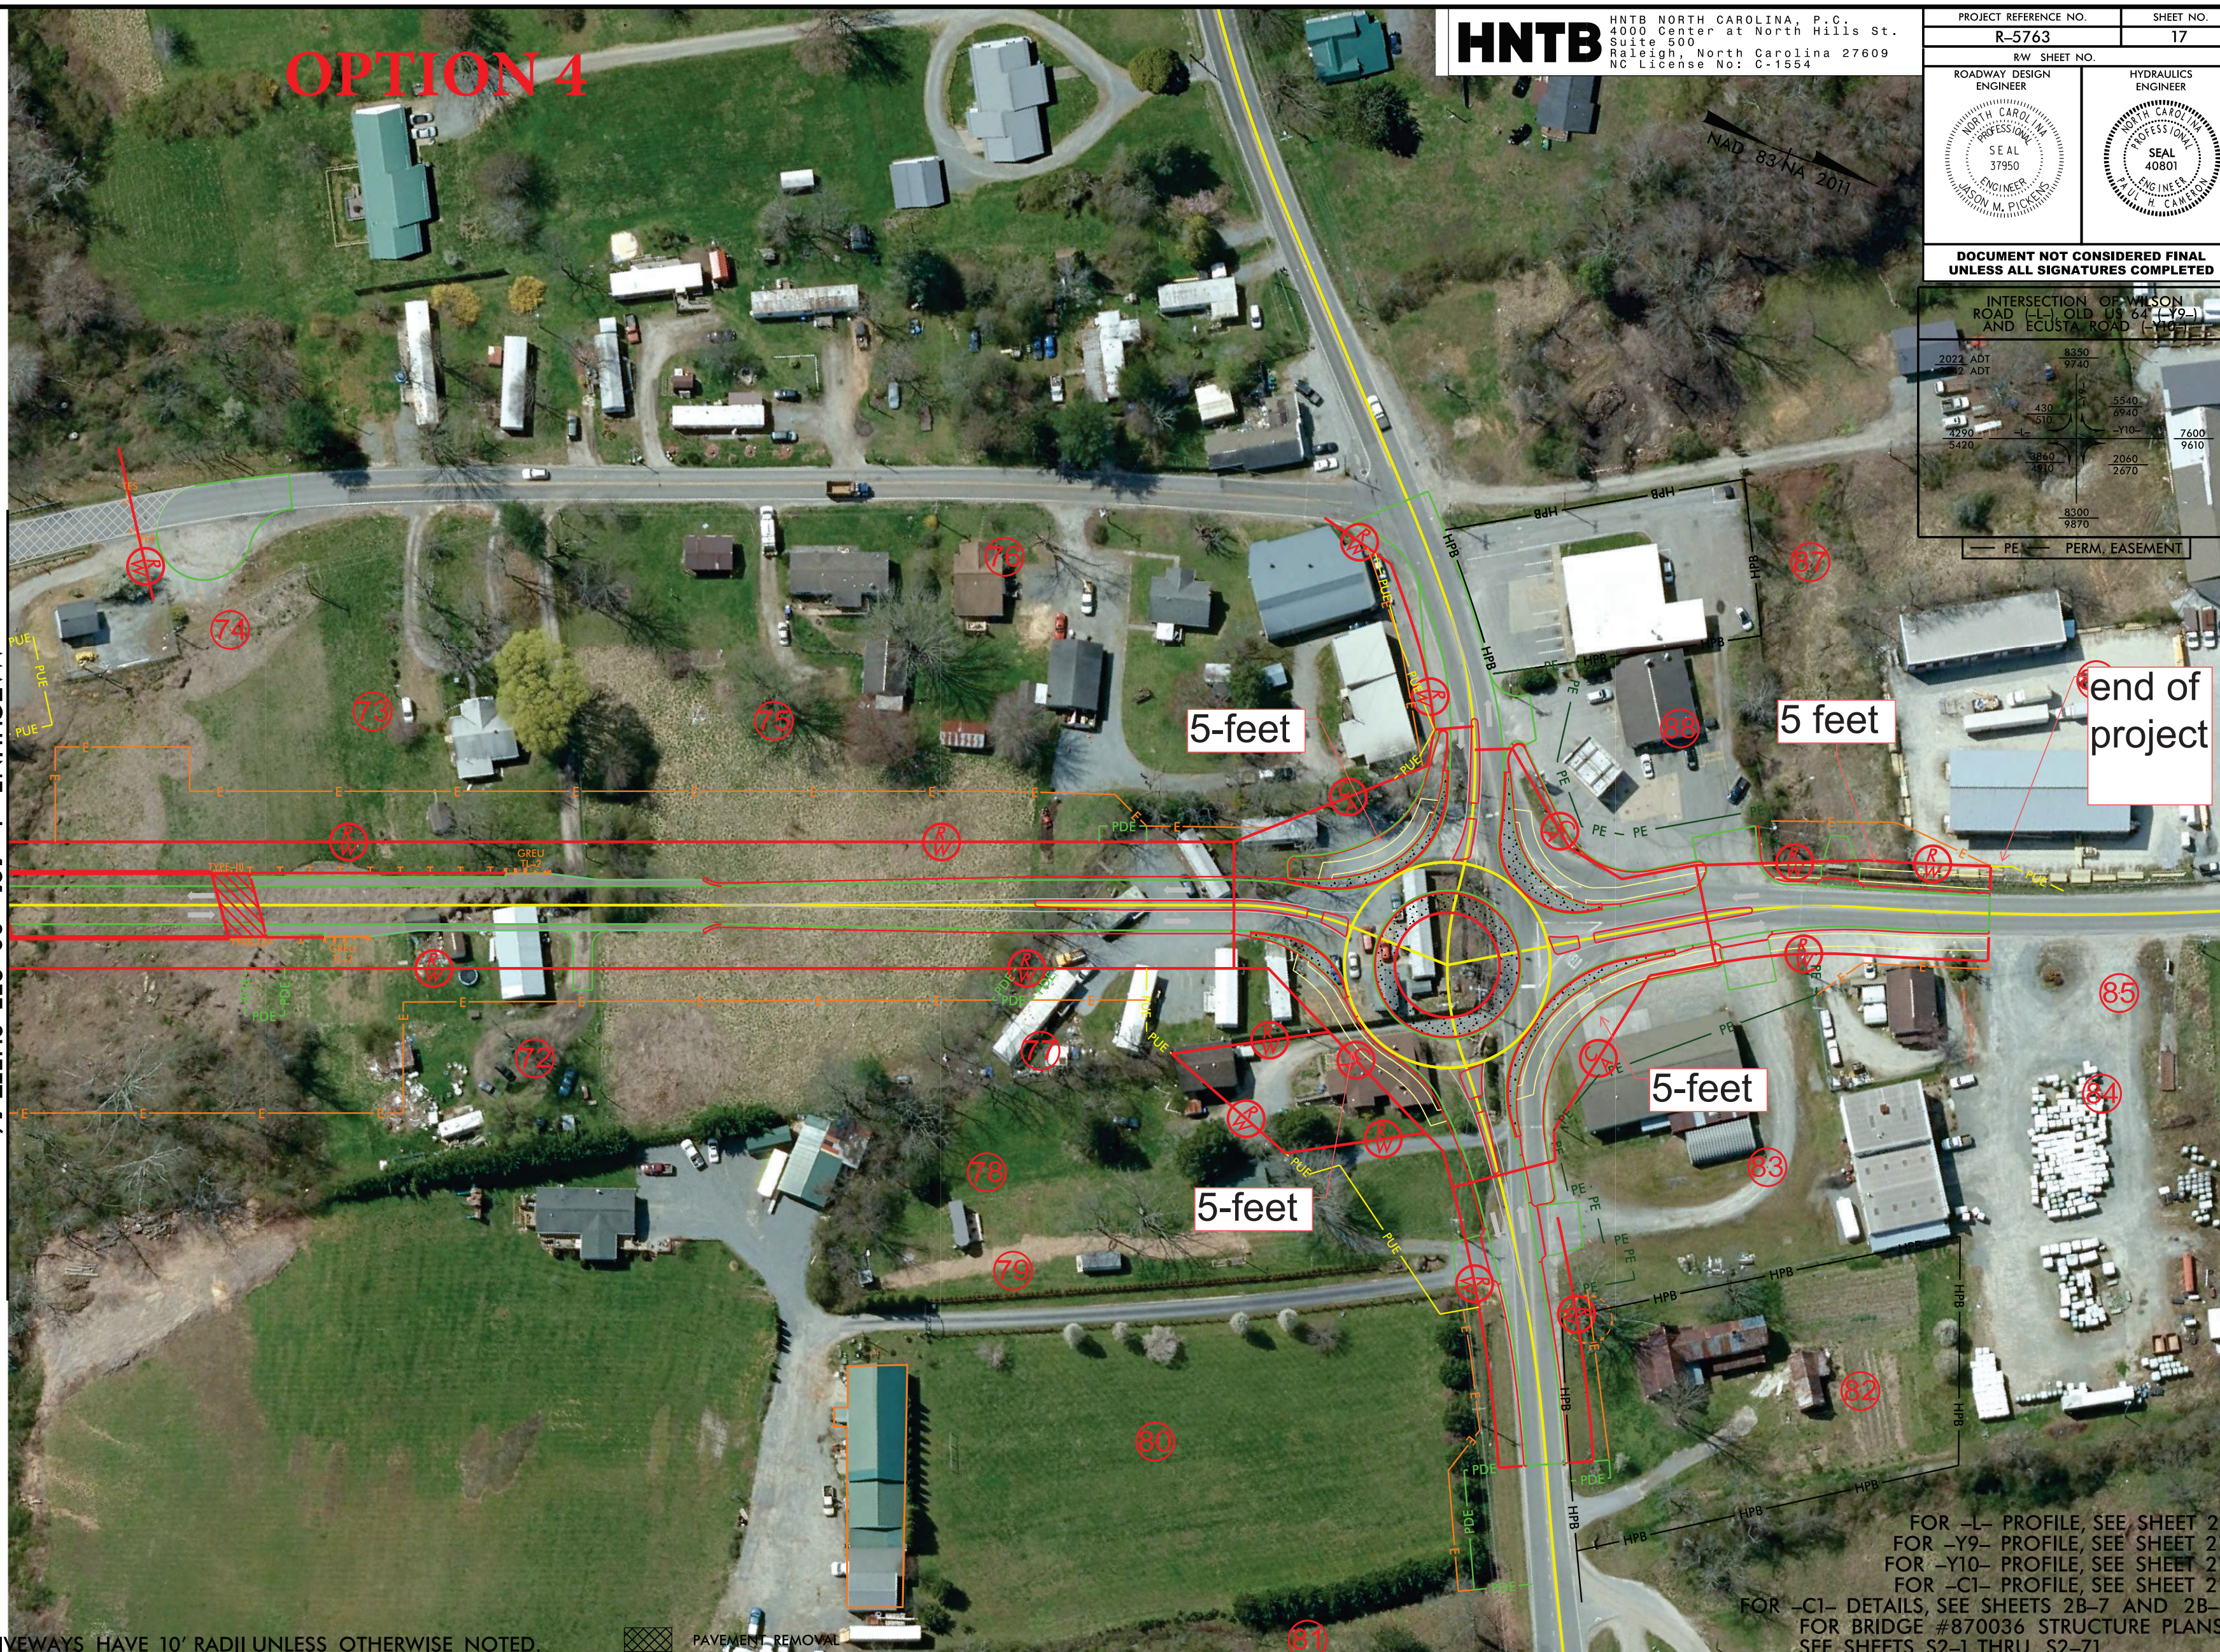

FOR -L- PROFILE, SEE SHEET 24
FOR -Y9- PROFILE, SEE SHEET 27
FOR -Y10- PROFILE, SEE SHEET 27
FOR -C1- PROFILE, SEE SHEET 27
FOR -C1- DETAILS, SEE SHEETS 2B-7 AND 2B-8
FOR BRIDGE #870036 STRUCTURE PLANS, SEE SHEETS S2-1 THRU S2-71

NOTE:
1. ALL DRIVEWAYS HAVE 10' RADII UNLESS OTHERWISE NOTED.

PAVEMENT REMOVAL

REVISIONS

12/20/2022: REVISED PUE LIMITS ON PARCELS 73 AND 74.REVISED PORTIONS OF TCE AND PUE ON PARCELS 83,84,87,88,AND 89 TO PE.
1/20/2023: REVISED PE AND PUE LIMITS ON PARCELS ~~88~~ AND 89.
2/3/2023: DRIVEWAY ADDED TO PARCEL 72.NO CHANGE NEEDED TO ROW OR EASEMENT.
4/3/2023: REMOVED PUE FROM PARCEL 89 (PISGAH FOREST PO.LLC).NO OTHER CLAIMS ON PROPERTY.PARCEL 89 HAS BEEN REMOVED.
05-19-2023: INCREASED TEMPORARY CONSTRUCTION EASEMENT TO PARCEL 72.
06-19-2023: REVISED ROW AND EASEMENT AREAS ON PARCELS 72,73,AND 74 DUE TO REVISED PROPERTY LINES.
10-20-2023: REMOVED PUE AND REDUCED TCE AND PE ON PARCEL 87.

$$$$$$SYSTIME$$$$$ $$$$$$DGN$$$$$$ $$$$USERNAME$$$$