
41/146

P.B. 41 PG. 146

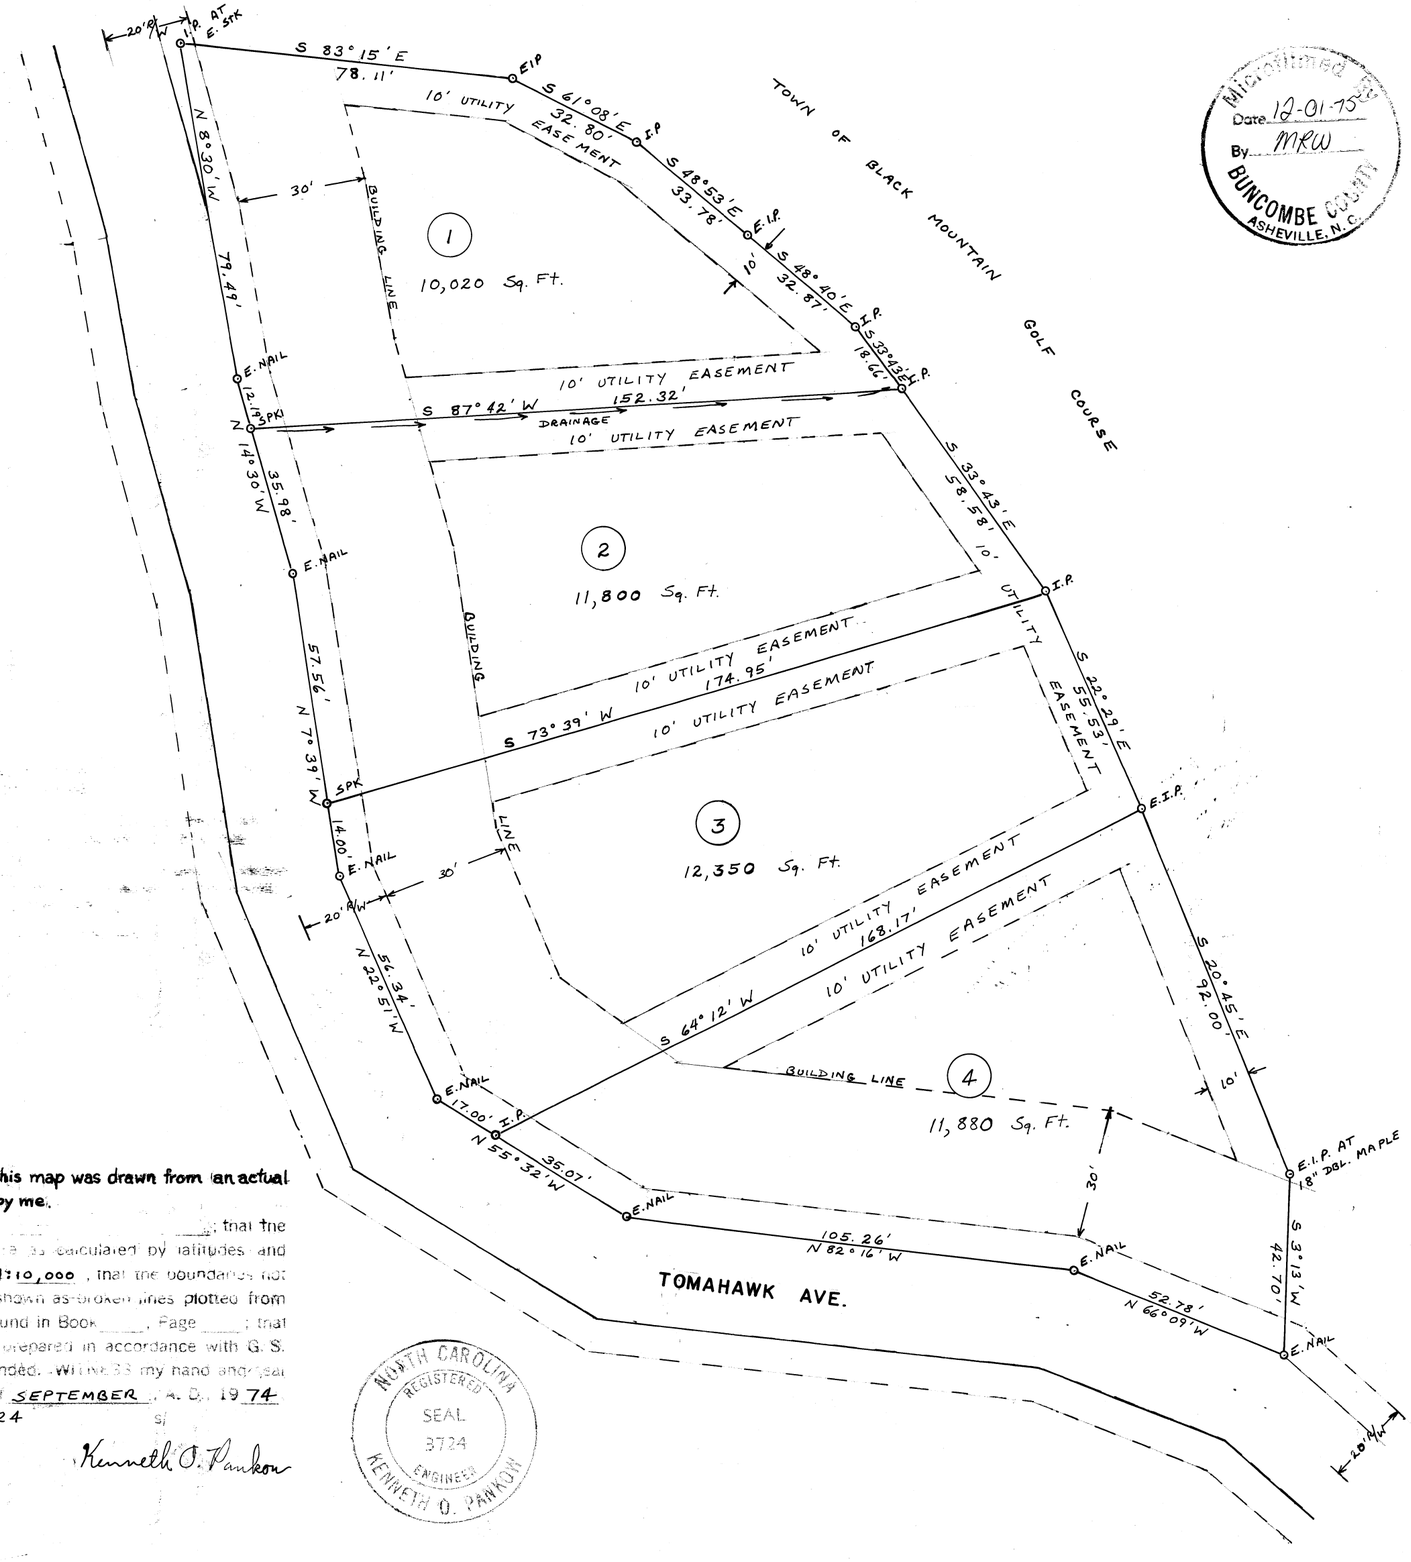

Microfilmed
Date 12-01-75
By MRW
BUNCOMBE COUNTY
ASHEVILLE, N.C.

Microfilmed
Date 1-29-88
By MLB
BUNCOMBE COUNTY
ASHEVILLE, N.C.

MAG. N. 1974

STATE OF NORTH CAROLINA
COUNTY OF BUNCOMBE

The foregoing certificate of Charlotte B. Warren a Notary Public of the State and County designated is certified to be correct.

This 20 day of September, 1974

WILLIAM E. DIGGES
Register of Deeds, Buncombe County
By: Glenda F. Worley Deputy

Filed for registration on the 20 day of September, 1974 at 10:00 A.M.

WILLIAM E. DIGGES
Register of Deeds, Buncombe County
By: Glenda F. Worley Deputy

STATE OF NORTH CAROLINA
COUNTY OF BUNCOMBE

I, Charlotte B. Warren, a Notary Public of said State and County, do hereby certify that Kenneth O. Pankow personally appeared before me this day and acknowledged the due execution of the foregoing instrument.

Witness my hand and Notarial Seal this the 20 day of September, 1974

Charlotte B. Warren
NOTARY PUBLIC
MY COMMISSION EXPIRES:
5-6-79

CHARLOTTE B. WARREN NOTARY PUBLIC BUNCOMBE COUNTY, N.C.

I certify that this map was drawn from an actual survey made by me; that the error of closure as calculated by latitudes and departures is 1:10,000, that the boundaries not surveyed are shown as broken lines plotted from information found in Book ____, Page ____; that this map was prepared in accordance with G. S. 47-30 as amended. Witness my hand and seal this 13th day of SEPTEMBER, A. D., 1974

Reg. No. 3724 (s)

Kenneth O. Pankon

NORTH CAROLINA REGISTERED SEAL 3724 ENGINEER KENNETH O. PANKOW

PROPERTY OF

CHARLES C. MEYER

BLACK MOUNTAIN TWP., BUNCOMBE CO.

SCALE 1"=30' AUG. 5, 1974

0 50' 100'

BY K. O. PANKOW, P.E.
ASHEVILLE, N. C.

REF: PLAT BY B.J. LEFLER, MAY 25, 1974
D.B. 518, p. 552

F.B. 128/47-48