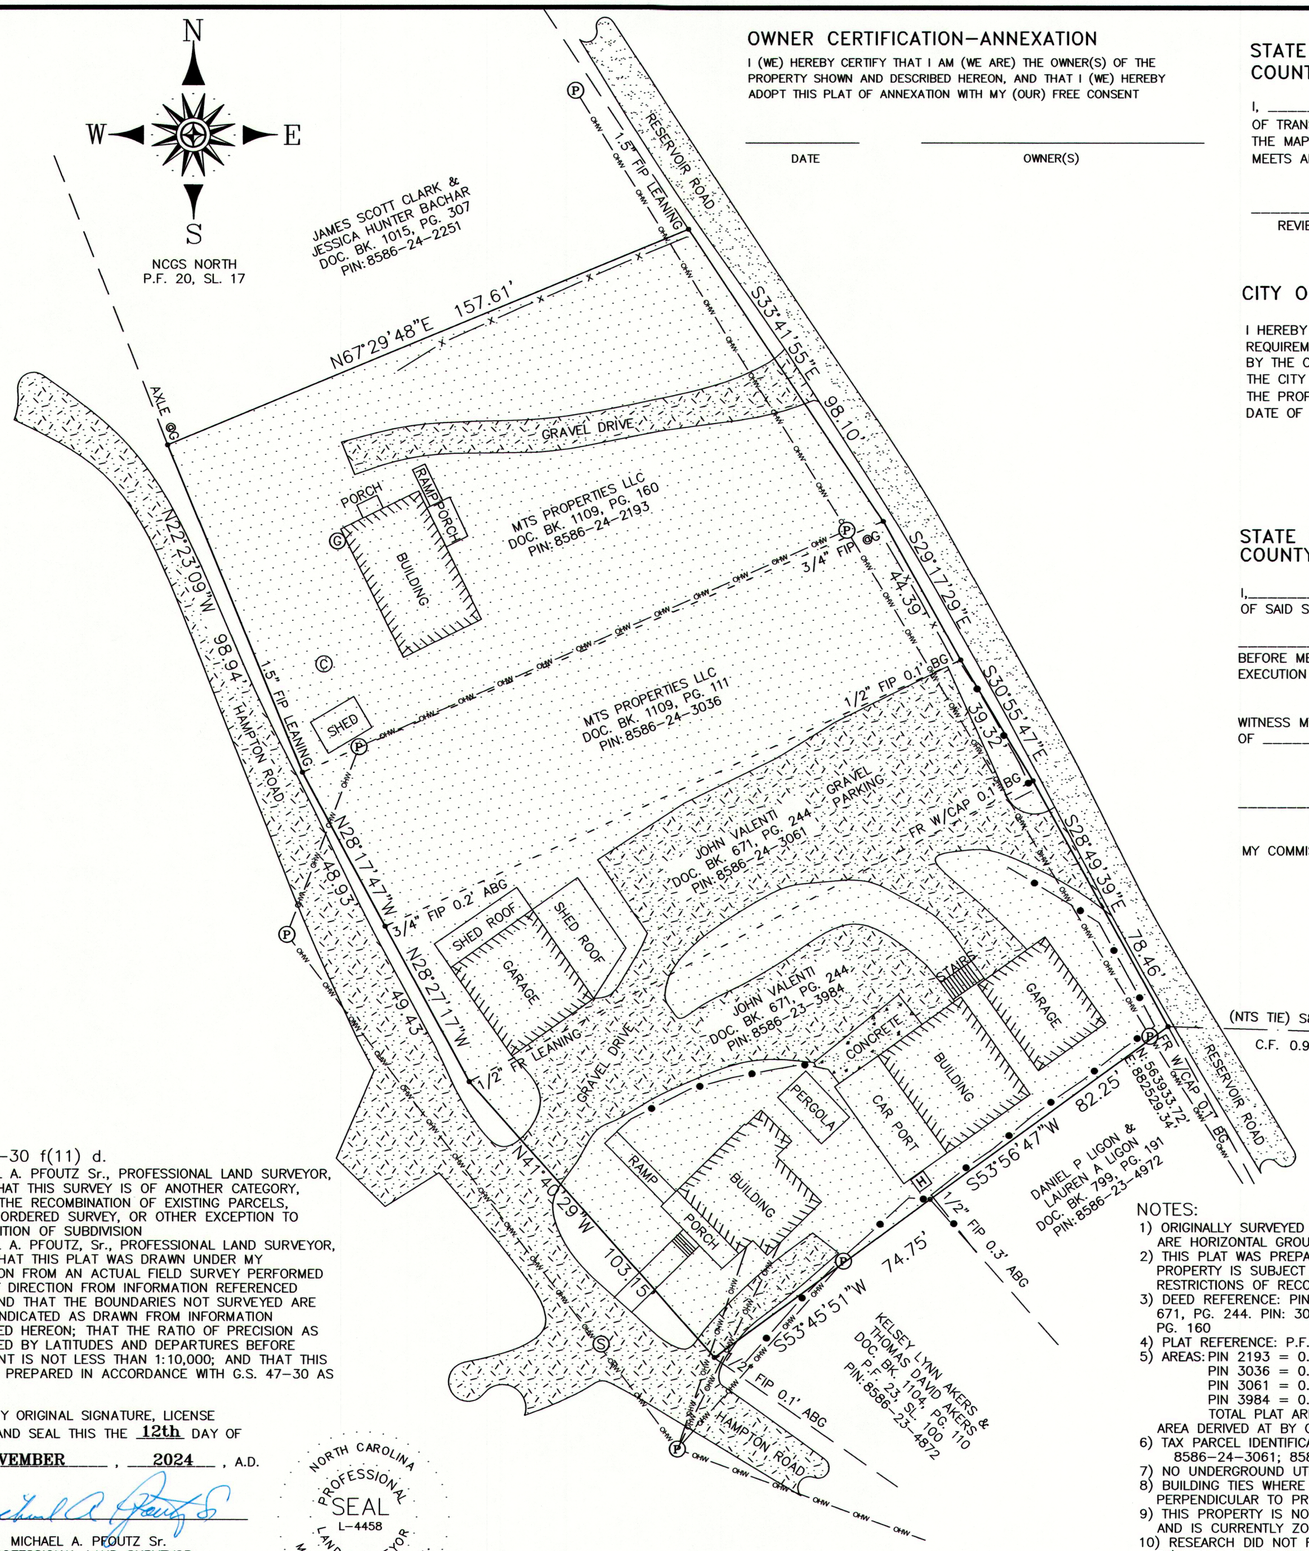



## OWNER CERTIFICATION–ANNEXATION

I (WE) HEREBY CERTIFY THAT I AM (WE ARE) THE OWNER(S) OF THE PROPERTY SHOWN AND DESCRIBED HEREON, AND THAT I (WE) HEREBY ADOPT THIS PLAT OF ANNEXATION WITH MY (OUR) FREE CONSENT

_____ DATE

_____ OWNER(S)

## STATE OF NORTH CAROLINA
## COUNTY OF TRANSYLVANIA

I, _____, REVIEW OFFICER OF TRANSYLVANIA COUNTY, CITY OF BREVARD, CERTIFY THAT THE MAP OR PLAT TO WHICH THIS CERTIFICATION IS AFFIXED MEETS ALL STATUTORY REQUIREMENTS FOR RECORDING.

_____ REVIEW OFFICER

_____ DATE

## CITY OF BREVARD–ANNEXATION

I HEREBY CERTIFY THAT THIS PLAT FOR ANNEXATION HAS FOLLOWED ALL REQUIREMENTS AND PROCEDURES AND A PUBLIC HEARING WAS HELD BY THE CITY OF BREVARD TO ANNEX THE PROPERTY HEREIN DESCRIBED. THE CITY OF BREVARD ADOPTED ORDINANCE NUMBER _____ TO ANNEX THE PROPERTY DESCRIBED HEREIN ON _____ WITH THE EFFECTIVE DATE OF ANNEXATION ON _____

_____ CITY CLERK

## STATE OF NORTH CAROLINA
## COUNTY OF TRANSYLVANIA

I,_____, A NOTARY PUBLIC OF SAID STATE AND COUNTY, DO HEREBY CERTIFY THAT

_____ PERSONALLY APPEARED BEFORE ME THIS DAY AND ACKNOWLEDGED THE DUE EXECUTION OF THE FOREGOING INSTRUMENT.

WITNESS MY HAND AND NOTARIAL SEAL, THIS THE _____ DAY OF _____, 20____.

_____ NOTARY PUBLIC

MY COMMISION EXPIRES: _____

## LEGEND

| | |
|---|---|
| PIN | TAX PARCEL IDENTIFICATION NUMBER |
| NTS | NOT TO SCALE |
| SR | 5/8" SET REBAR WITH IDENTIFICATION CAP |
| FIP | FOUND IRON PIPE |
| FR | FOUND REBAR |
| FIR | FOUND IRON ROD |
| CP | CALCULATED POINT |
| C.F. | COMBINED SCALE FACTOR |
| P.F. SL. | PLAT FILE, SLIDE |
| DOC. BK., PG. | DOCUMENT BOOK, PAGE |
| D.B., PG. | DEED BOOK, PAGE |
| O/A | OVERALL |
| LEAN | LEANING OVER, LOCATED AT BASE |
| ABG | ABOVE GRADE |
| @G | AT GRADE |
| BG | BELOW GRADE |
| Ⓟ | UTILITY POLE |
| Ⓢ | SANITARY SEWER MANHOLE |
| Ⓒ | SEWER CLEAN OUT |
| Ⓖ | GAS METER |
| Ⓗ | HVAC PUMP |
| Ⓜ | H2O METER |
| | CONCRETE |
| | ASPHALT |
| | GRAVEL |
| | ANNEX AREA |
| | BUILDING WALL |
| OHW | OVER HEAD WIRE |
| ● | PRIVACY FENCE |
| x | WIRE FENCE |
| | ADJOINING LINE NOT SURVEYED |
| | TIE LINE |
| | INTERNAL LINES |

THIS PLAT WAS PREPARED FOR MTS PROPERTIES LLC AND JOHN VALENTI AND IS PROVIDED AS PART OF THE WORK PRODUCT TO OUR CLIENTS. THIS PLAT IN PART OR IN WHOLE IS NOT TRANSFERABLE AND SHALL NOT BE ALTERED IN ANY WAY OR REUSED IN ANY FORM BY ANY INDIVIDUAL OR ENTITY WITHOUT WRITTEN AUTHORIZATION BY MICHAEL A. PFOUTZ SR. AND IS INTENDED SOLELY FOR THE USE OF THE ORIGINAL CLIENT.
THIS DRAWING IS NOT VALID UNLESS THE ORIGINAL SIGNATURE AND STAMP OF THE SURVEYOR ARE ATTACHED. ANY REPRODUCTION OR VARIANCE TO THIS SURVEY BY ELECTRONIC OR ANY OTHER MEANS ARE NOT TO BE CONSIDERED ISSUED BY THE LICENSED SURVEYOR.

G.S. 47–30 f(11) d.


I, MICHAEL A. PFOUTZ Sr., PROFESSIONAL LAND SURVEYOR, CERTIFY THAT THIS SURVEY IS OF ANOTHER CATEGORY, SUCH AS THE RECOMBINATION OF EXISTING PARCELS, A COURT–ORDERED SURVEY, OR OTHER EXCEPTION TO THE DEFINITION OF SUBDIVISION
I, MICHAEL A. PFOUTZ, Sr., PROFESSIONAL LAND SURVEYOR, CERTIFY THAT THIS PLAT WAS DRAWN UNDER MY SUPERVISION FROM AN ACTUAL FIELD SURVEY PERFORMED UNDER MY DIRECTION FROM INFORMATION REFERENCED HERON; AND THAT THE BOUNDARIES NOT SURVEYED ARE CLEARLY INDICATED AS DRAWN FROM INFORMATION REFERENCED HEREON; THAT THE RATIO OF PRECISION AS CALCULATED BY LATITUDES AND DEPARTURES BEFORE ADJUSTMENT IS NOT LESS THAN 1:10,000; AND THAT THIS PLAT WAS PREPARED IN ACCORDANCE WITH G.S. 47–30 AS AMENDED.

WITNESS MY ORIGINAL SIGNATURE, LICENSE NUMBER, AND SEAL THIS THE 12th DAY OF NOVEMBER, 2024, A.D.

MICHAEL A. PFOUTZ Sr.
PROFESSIONAL LAND SURVEYOR
LICENSE NUMBER L–4458

NORTH CAROLINA PROFESSIONAL SEAL L–4458 LAND SURVEYOR MICHAEL A. PFOUTZ SR.

NOTES:
1) ORIGINALLY SURVEYED IN MARCH AND APRIL 2024. DISTANCES SHOWN HEREON ARE HORIZONTAL GROUND UNLESS NOTED OTHERWISE.
2) THIS PLAT WAS PREPARED WITHOUT THE BENEFIT OF A TITLE SEARCH. THIS PROPERTY IS SUBJECT TO ALL RIGHT–OF–WAYS; COVENANTS; EASEMENTS; AND RESTRICTIONS OF RECORD BOTH SHOWN AND NOT SHOWN HEREON.
3) DEED REFERENCE: PIN: 3984; DOC. BK. 671, PG. 244. PIN: 3061; DOC. BK. 671, PG. 244. PIN: 3036; DOC. BK. 1109, PG. 111. PIN: 2193 DOC. BK. 1109, PG. 160
4) PLAT REFERENCE: P.F. 9, SL. 832
5) AREAS: PIN 2193 = 0.375 OF AN ACRE (SURVEY)
PIN 3036 = 0.189 OF AN ACRE (SURVEY)
PIN 3061 = 0.181 OF AN ACRE (SURVEY)
PIN 3984 = 0.346 OF AN ACRE (SURVEY)
TOTAL PLAT AREA = 1.091 ACRES
AREA DERIVED AT BY COORDINATE COMPUTATION
6) TAX PARCEL IDENTIFICATION NUMBERS: 8586–24–2193; 8586–24–3036; 8586–24–3061; 8586–23–3984.
7) NO UNDERGROUND UTILITIES WERE MARKED OR LOCATED FOR THIS SURVEY.
8) BUILDING TIES WHERE SHOWN ARE TO THE STRUCTURAL WALLS AND ARE PERPENDICULAR TO PROPERTY LINE
9) THIS PROPERTY IS NOT WITHIN THE BREVARD CITY LIMITS, IT IS WITHIN THE ETJ, AND IS CURRENTLY ZONED GR4.
10) RESEARCH DID NOT REVEAL A DOCUMENT DELINEATING A DEFINED WIDTH OF A R/W FOR EITHER HAMPTON ROAD OR RESERVOIR ROAD. THE ROAD R/W WIDTH VARIES BETWEEN PROPERTY LINES AND CORNERS ON BOTH SIDES OF THE ROADS.

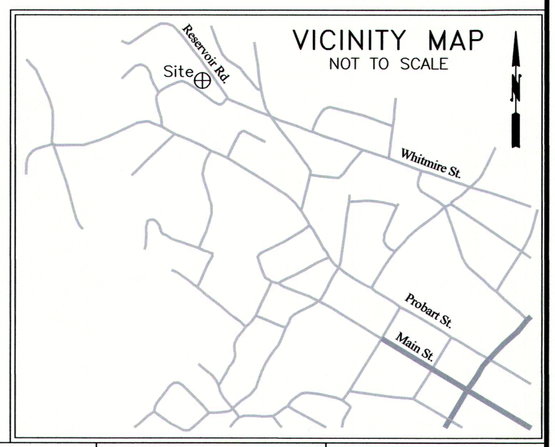


PREPARED BY
CAROLINA MOUNTAIN SURVEYING
FIRM LICENSE NUMBER #F–1205
137 NORTH BROAD STREET; SUITE 2
BREVARD, NORTH CAROLINA 28712
(828) 883–2670
CMSURVEYING@COMPORIUM.NET

ORDINANCE No. _____
105,117 RESERVOIR RD & 82,84 HAMPTON RD
and
PIN's 8586–24–3036 & 8586–24–3061
PROPERTY SITUATE IN
BREVARD TOWNSHIP
TRANSYLVANIA COUNTY, NORTH CAROLINA
OWNERS OF RECORD: MTS PROPERTIES LLC and JOHN VALENTI

# CITY ANNEXATION PLAT

PREPARED FOR

MTS PROPERTIES LLC and
JOHN VALENTI

| | |
|---|---|
| DATE | NOVEMBER 12, 2024 |
| FIELD RECORDS | DATA COLLECTOR |
| DRAWING | CMS24017–ANNEX |
| COORD. FILE | CMS24017.CRD |
| PROJECT NUMBER | CMS24017 |

30 0 30 60 90
GRAPHIC SCALE – FEET WRITTEN SCALE: 1"=30'